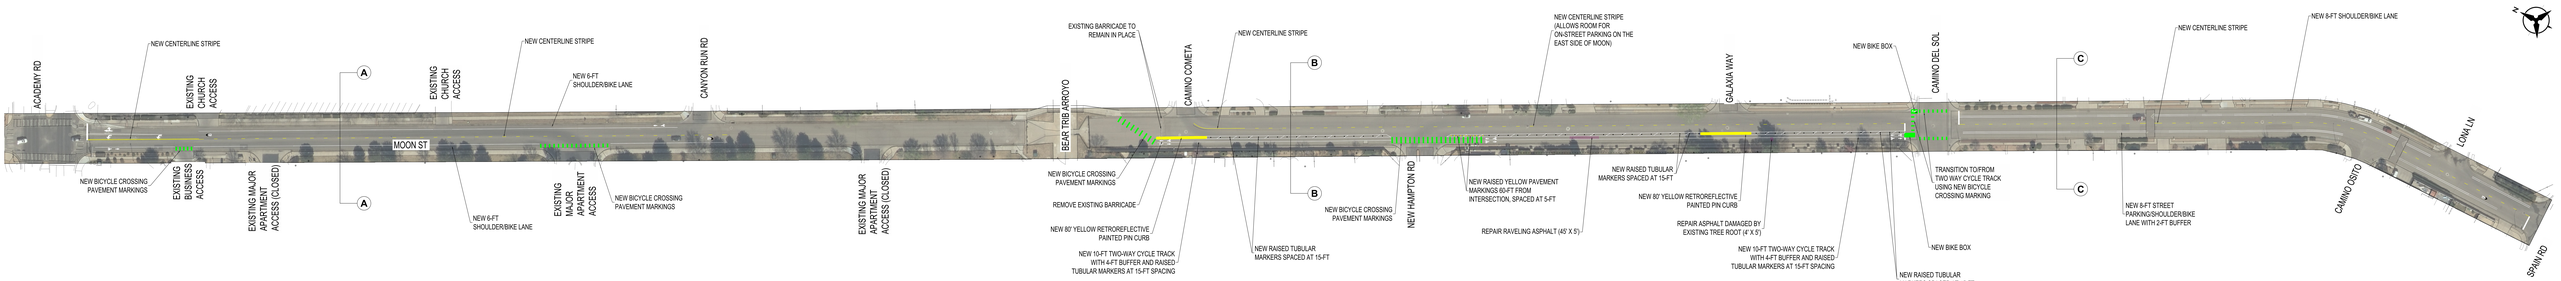
ACADEMY RD
NEW CENTERLINE STRIPE
EXISTING CHURCH ACCESS
A
NEW BICYCLE CROSSING PAVEMENT MARKINGS
EXISTING BUSINESS ACCESS
EXISTING MAJOR APARTMENT ACCESS (CLOSED)
MOON ST
NEW 6-FT SHOULDER/BIKE LANE
EXISTING CHURCH ACCESS
NEW CENTERLINE STRIPE
NEW 6-FT SHOULDER/BIKE LANE
EXISTING MAJOR APARTMENT ACCESS
NEW BICYCLE CROSSING PAVEMENT MARKINGS
CANYON RUN RD
EXISTING MAJOR APARTMENT ACCESS (CLOSED)
BEAR TRIB ARROYO
EXISTING BARRICADE TO REMAIN IN PLACE
NEW BICYCLE CROSSING PAVEMENT MARKINGS
REMOVE EXISTING BARRICADE
NEW 80' YELLOW RETROREFLECTIVE PAINTED PIN CURB
NEW 10-FT TWO-WAY CYCLE TRACK WITH 4-FT BUFFER AND RAISED TUBULAR MARKERS AT 15-FT SPACING
CAMINO COMETA
NEW CENTERLINE STRIPE
B
NEW RAISED TUBULAR MARKERS SPACED AT 15-FT
NEW BICYCLE CROSSING PAVEMENT MARKINGS
NEW HAMPTON RD
NEW CENTERLINE STRIPE (ALLOWS ROOM FOR ON-STREET PARKING ON THE EAST SIDE OF MOON)
NEW RAISED YELLOW PAVEMENT MARKINGS 60-FT FROM INTERSECTION, SPACED AT 5-FT
REPAIR RAVELING ASPHALT (40' X 5')
NEW RAISED TUBULAR MARKERS SPACED AT 15-FT
NEW 80' YELLOW RETROREFLECTIVE PAINTED PIN CURB
REPAIR ASPHALT DAMAGED BY EXISTING TREE ROOT (4' X 5')
NEW 10-FT TWO-WAY CYCLE TRACK WITH 4-FT BUFFER AND RAISED TUBULAR MARKERS AT 15-FT SPACING
GALAXIA WAY
NEW BIKE BOX
CAMINO DEL SOL
TRANSITION TO/FROM TWO WAY CYCLE TRACK USING NEW BICYCLE CROSSING MARKING
NEW BIKE BOX
NEW RAISED TUBULAR MARKERS SPACED AT 15-FT
C
NEW CENTERLINE STRIPE
NEW 8-FT STREET PARKING/SHOULDER/BIKE LANE WITH 2-FT BUFFER
NEW 8-FT SHOULDER/BIKE LANE
LOWA LN
CAMINO DISTO
SPAIN RD
N
TYPICAL SECTION A
ACADEMY RD TO BEAR TRIB ARROYO
Made with Streetmix
TYPICAL SECTION B
BEAR TRIB ARROYO TO CAMINO DEL SOL
Made with Streetmix
TYPICAL SECTION C
CAMINO DEL SOL TO SPAIN RD
Made with Streetmix