


PROJECT CHARACTERISTICS
LENGTH: 3,500 FT. = 0.66 MI.
MAJOR COLLECTOR
SPEED LIMIT: 35 MPH
PROPOSED BUFFERED BIKE LANES
HIGH VULNERABILITY AREA
ROAD DIET CANDIDATE PER MRCOG

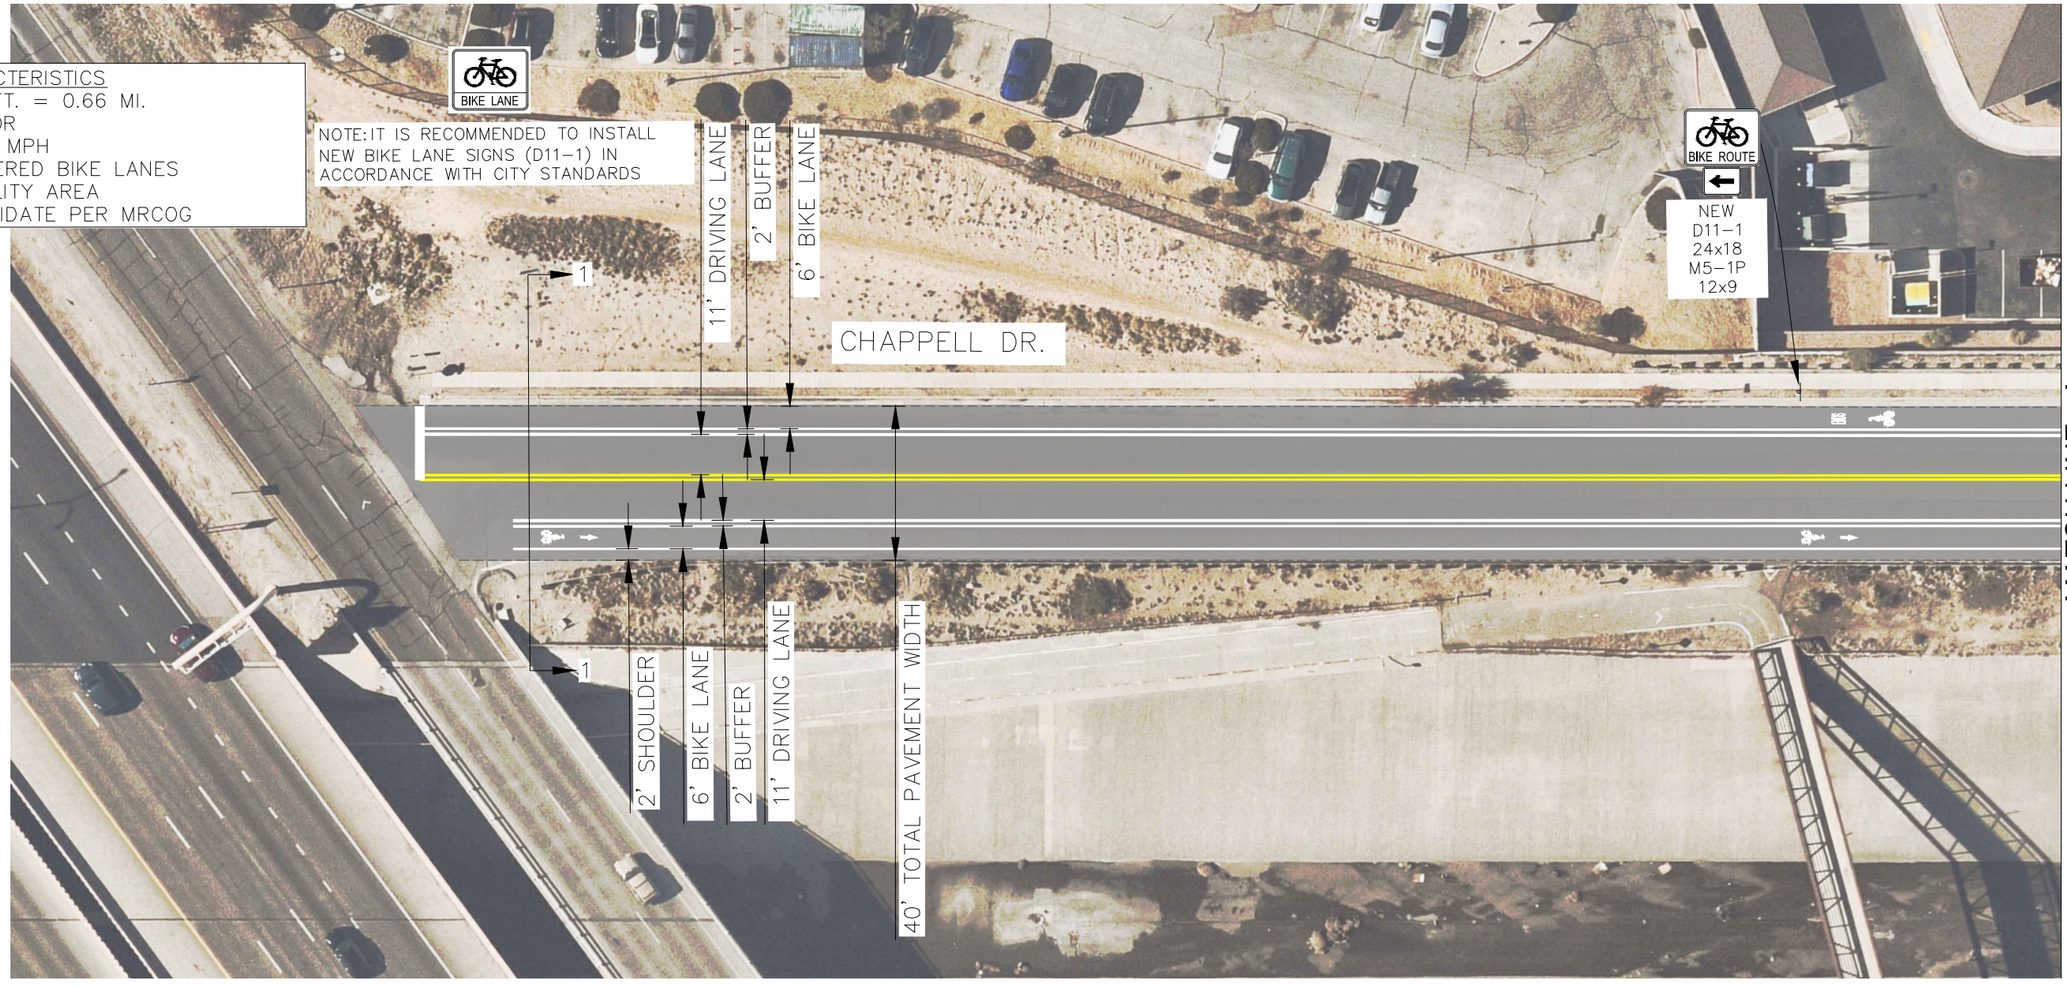

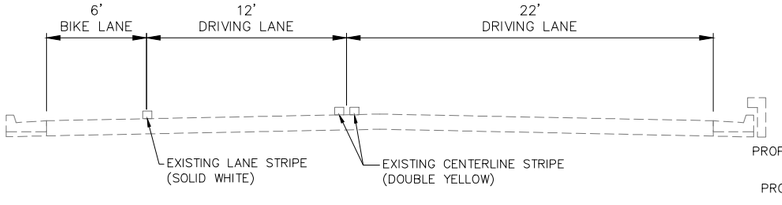

CHAPPELL DR.
EXISTING TYPICAL SECTION 1-1
PAN AMERICAN FWY. TO SINGER BLVD.
N.T.S.

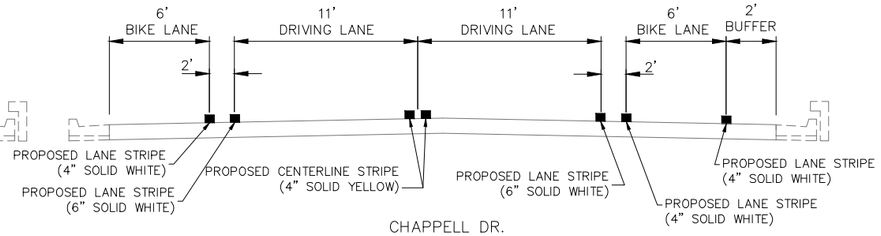

CHAPPELL DR.
PROPOSED TYPICAL SECTION 1-1
PAN AMERICAN FWY. TO SINGER BLVD.
N.T.S.

GRAPHIC SCALE
20 0 10 20 40
(IN FEET)
1 inch = 20 ft.
NOTE: SCALE IS BASED ON A FULL SIZE (22"X34") SHEET.

LEGEND	
ID.	DESCRIPTION
	FIRE HYDRANT
	BUS STOP
	YELLOW CURB PAINT
	RED CURB PAINT
	GREEN CURB PAINT
	EDGE OF PAVEMENT

WSP USA Inc.
2440 LOUISIANA BLVD. NE
SUITE 400
ALBUQUERQUE, NM 87110
TEL: +1 505.881.5357

CITY OF ALBUQUERQUE
DEPARTMENT OF MUNICIPAL DEVELOPMENT
ENGINEERING DIVISION


COMPLETE STREETS STRIPING
IMPLEMENTATION CONCEPT
CHAPPELL DR. - PAN AMERICAN FWY. TO SINGER BLVD.


NOTE: THE SCOPE OF THIS PROJECT IS ROADWAY STRIPING MODIFICATIONS, AND THE STRIPING DESIGN HAS BEEN DEVELOPED AND APPROVED BY THE CITY OF ALBUQUERQUE COMPLETE STREETS COMMITTEE. NO EXISTING ROADWAY OR TRAFFIC ANALYSIS HAS BEEN PERFORMED OUTSIDE THE SCOPE OF THIS PROJECT. NO SURVEY WAS COLLECTED AND THE DESIGN IS SUBJECT TO FIELD CHANGES APPROVED BY THE CITY.

MO./DAY/YR.
05/07/2024


Sheet
1 OF 9

DRAFT

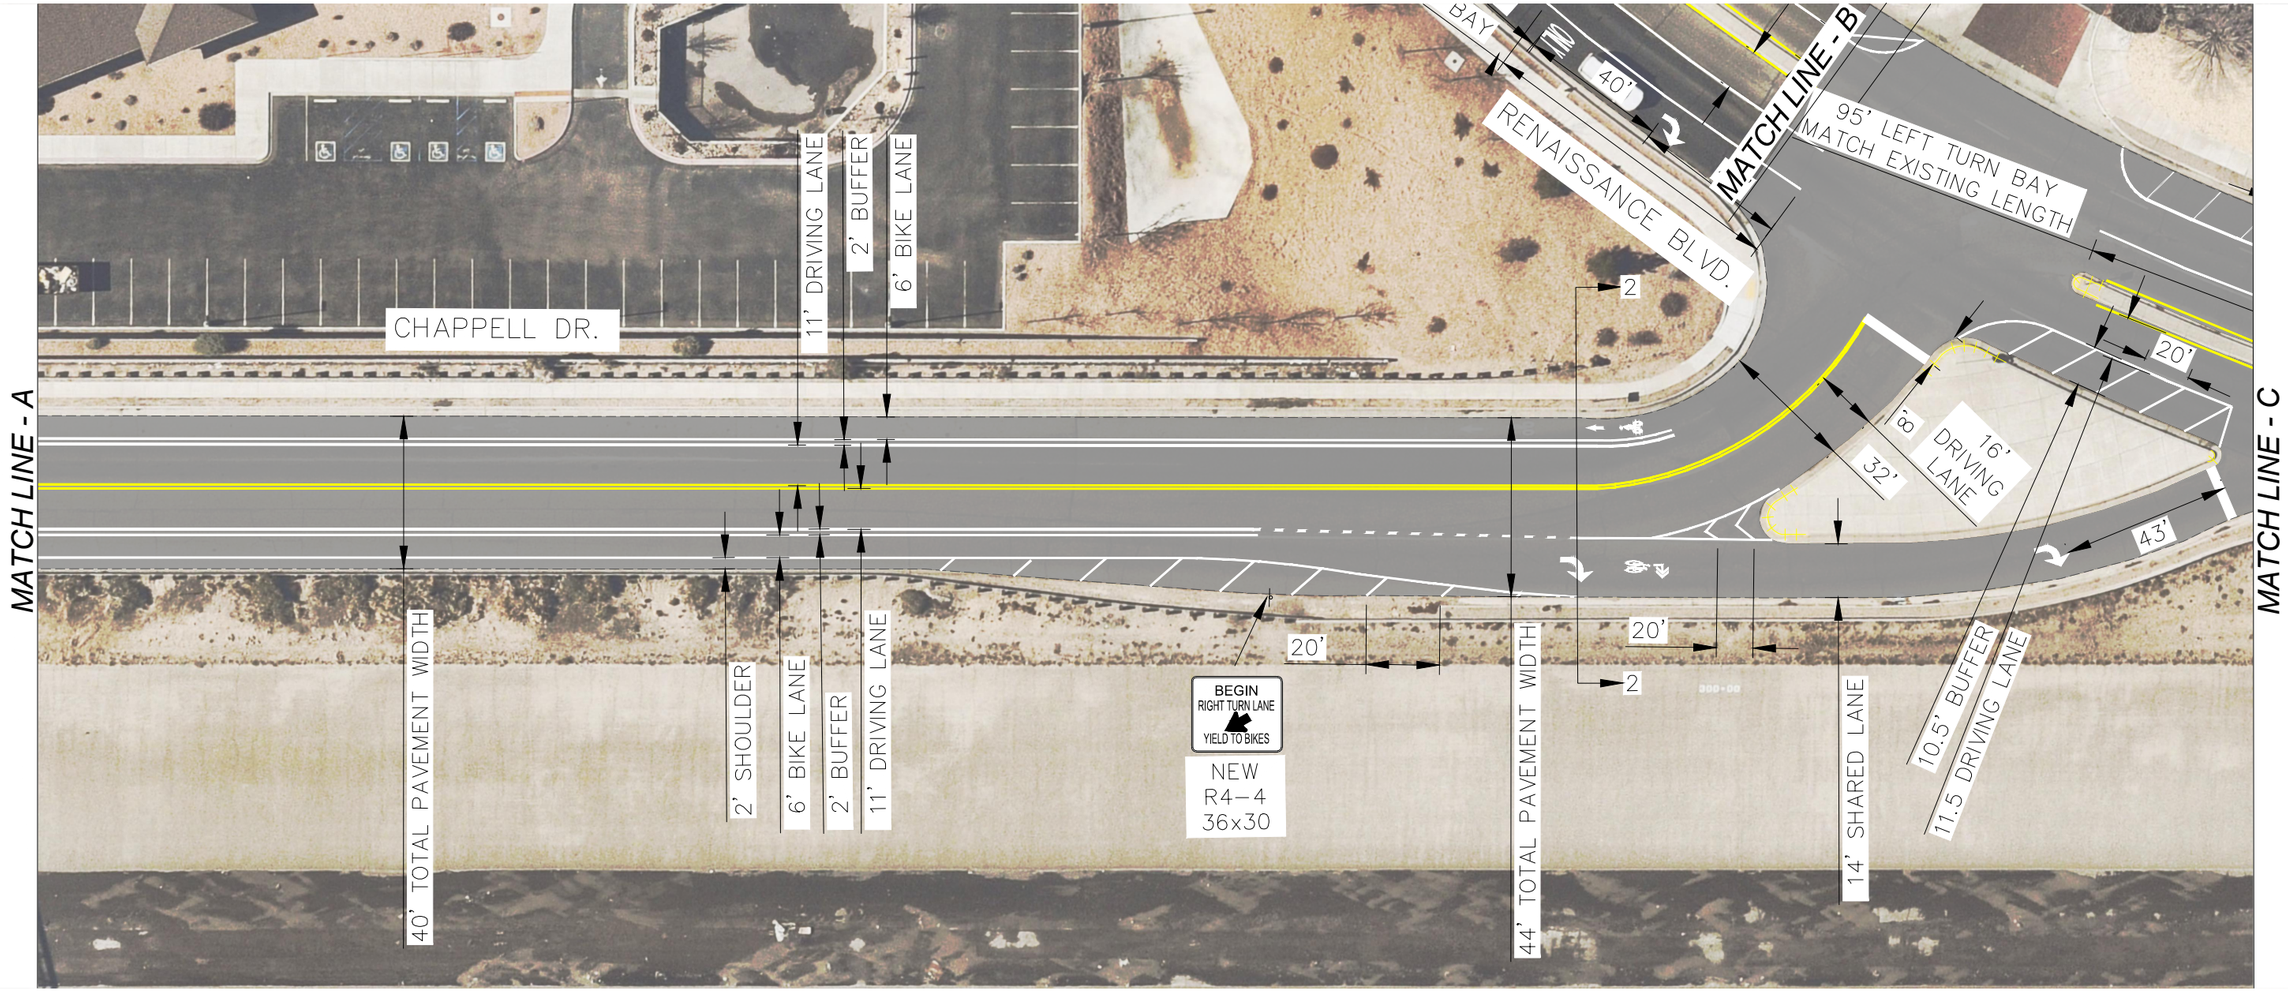

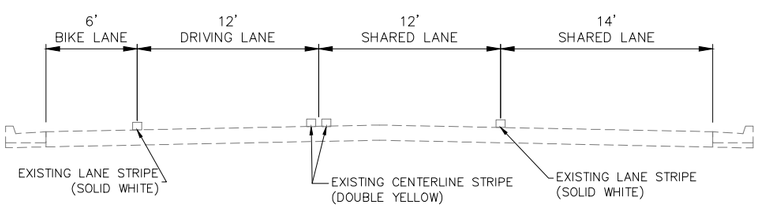

CHAPPELL DR.
EXISTING TYPICAL SECTION 2-2
PAN AMERICAN FWY. TO SINGER BLVD.
N.T.S.

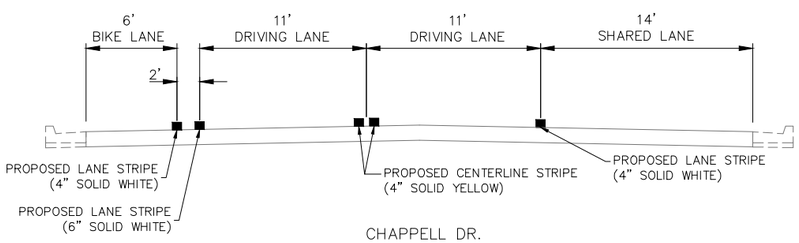

CHAPPELL DR.
PROPOSED TYPICAL SECTION 2-2
PAN AMERICAN FWY. TO SINGER BLVD.
N.T.S.

GRAPHIC SCALE

20 0 10 20 40

(IN FEET)
1 inch = 20 ft.

NOTE: SCALE IS BASED ON A FULL SIZE (22"X34") SHEET.

LEGEND	
ID.	DESCRIPTION
	FIRE HYDRANT
	BUS STOP
	YELLOW CURB PAINT
	RED CURB PAINT
	GREEN CURB PAINT
	EDGE OF PAVEMENT

WSP USA Inc.
2440 LOUISIANA BLVD. NE
SUITE 400
ALBUQUERQUE, NM 87110
TEL: +1 505.881.5357

CITY OF ALBUQUERQUE
DEPARTMENT OF MUNICIPAL DEVELOPMENT
ENGINEERING DIVISION


COMPLETE STREETS STRIPING
IMPLEMENTATION CONCEPT
CHAPPELL DR. – PAN AMERICAN FWY. TO SINGER BLVD.


NOTE: THE SCOPE OF THIS PROJECT IS ROADWAY STRIPING MODIFICATIONS, AND THE STRIPING DESIGN HAS BEEN DEVELOPED AND APPROVED BY THE CITY OF ALBUQUERQUE COMPLETE STREETS COMMITTEE. NO EXISTING ROADWAY OR TRAFFIC ANALYSIS HAS BEEN PERFORMED OUTSIDE THE SCOPE OF THIS PROJECT. NO SURVEY WAS COLLECTED AND THE DESIGN IS SUBJECT TO FIELD CHANGES APPROVED BY THE CITY.

MO./DAY/YR.
05/07/2024


DRAFT

Z:\30902960 COA 2022 Transportation On-call CN 720700\02 Task Orders\Task 03 – Complete Streets FY24-25\04 Engineering_Plan Sets\Proposed\Traffic\CHAPPEL DR. – PAN AMERICAN FWY TO SINGER BLVD.dwg May 20, 2024 – 3:26pm Saved By: USTD703242

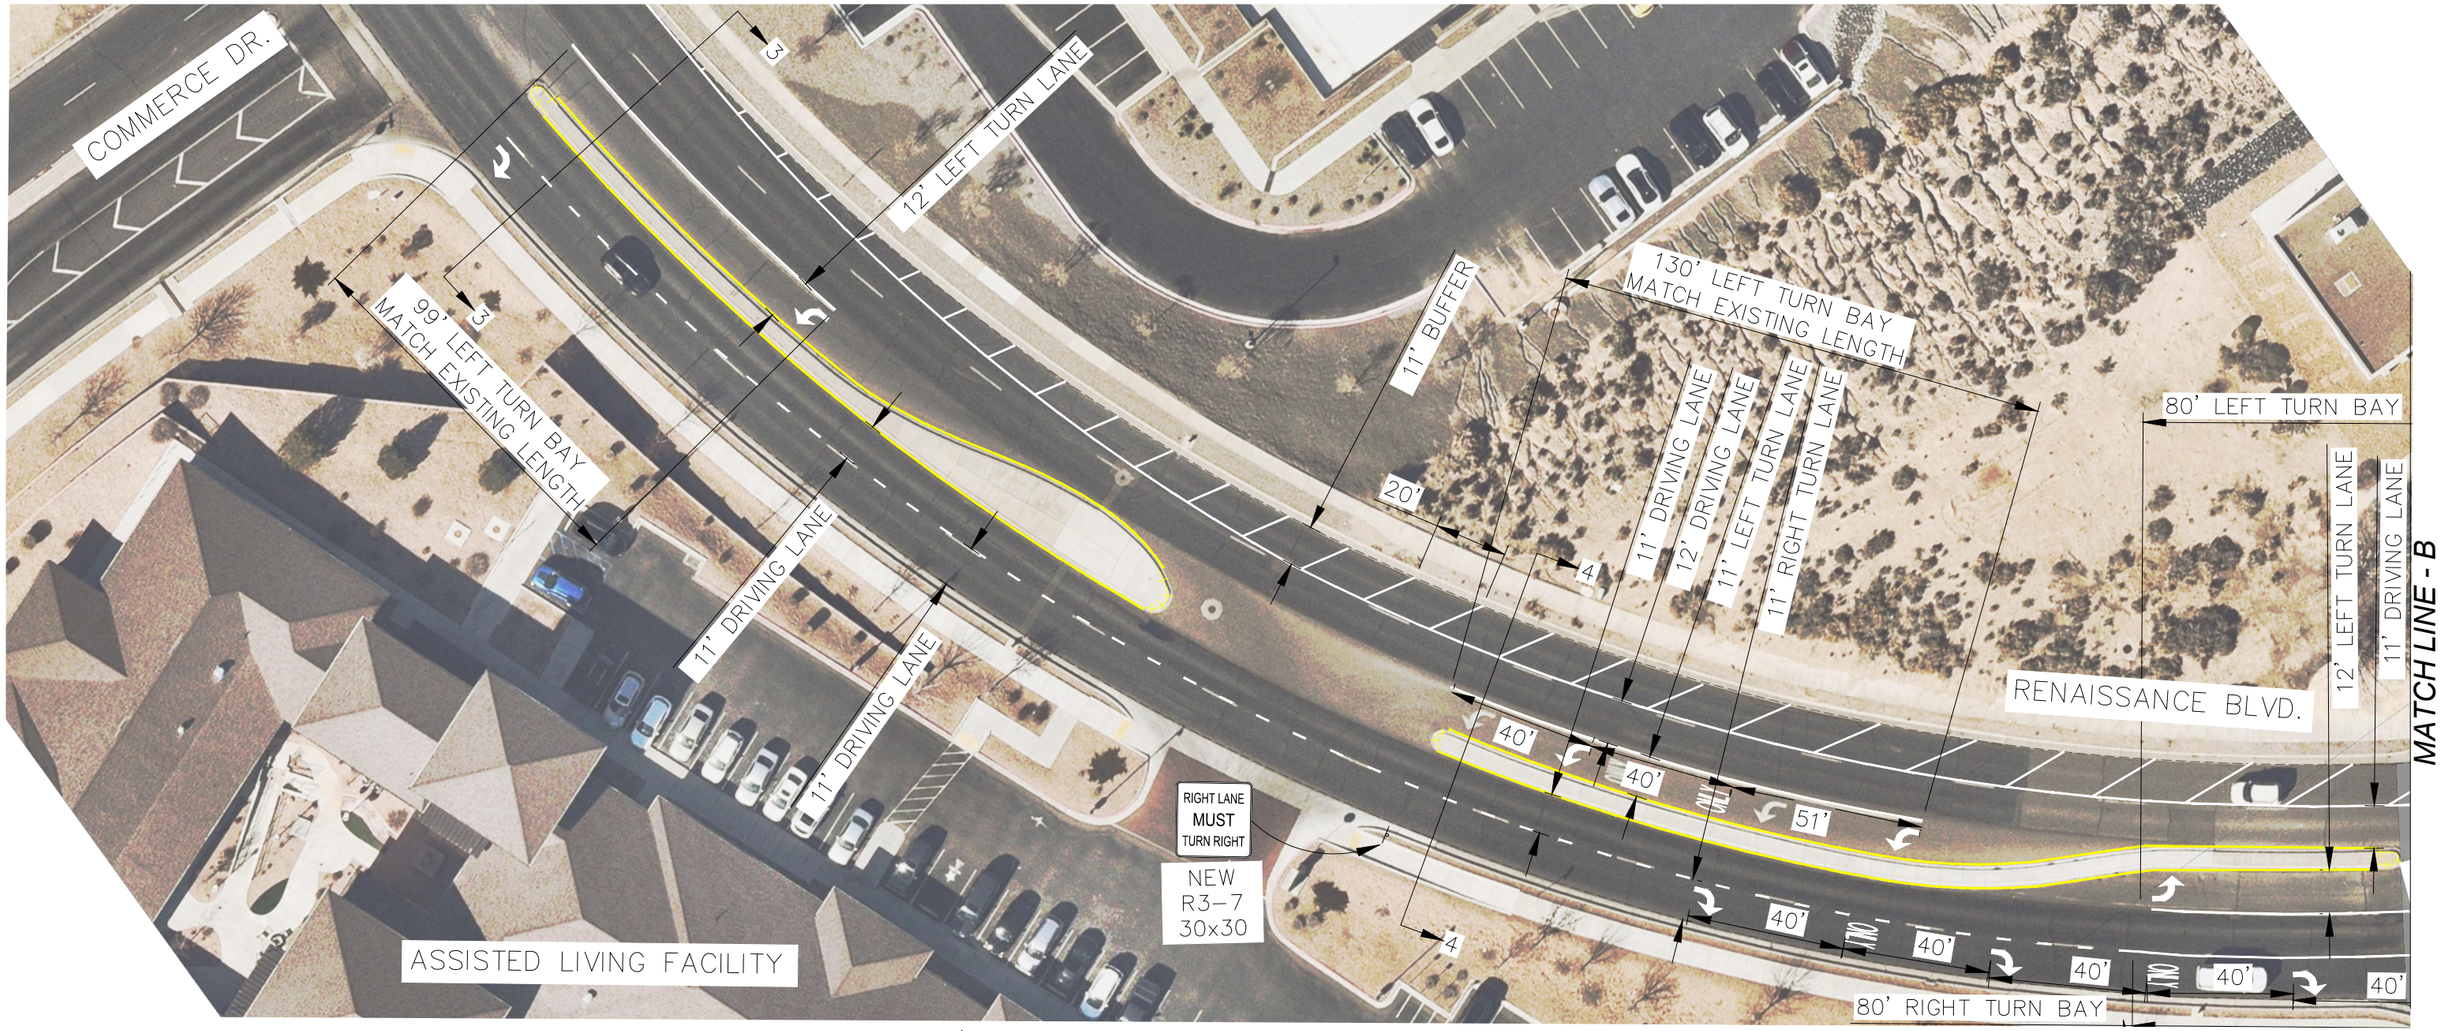


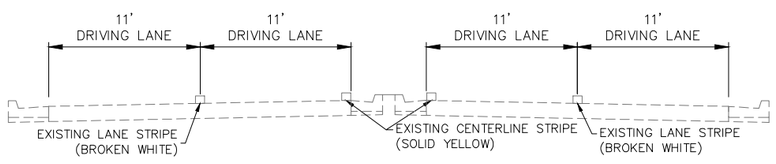


CHAPPELL DR.
EXISTING TYPICAL SECTION 3-3
PAN AMERICAN FWY. TO SINGER BLVD.
N.T.S.

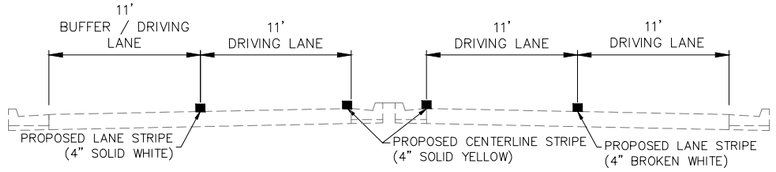

CHAPPELL DR.
PROPOSED TYPICAL SECTION 3-3
PAN AMERICAN FWY. TO SINGER BLVD.
N.T.S.

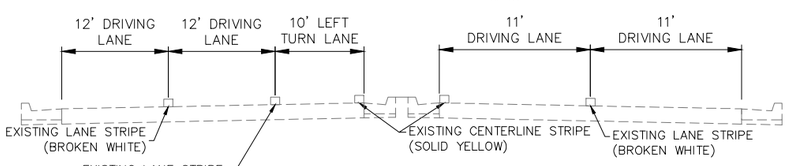

CHAPPELL DR.
EXISTING TYPICAL SECTION 4-4
PAN AMERICAN FWY. TO SINGER BLVD.
N.T.S.

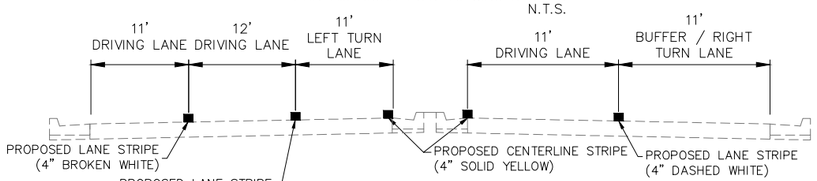

CHAPPELL DR.
PROPOSED TYPICAL SECTION 4-4
PAN AMERICAN FWY. TO SINGER BLVD.
N.T.S.

GRAPHIC SCALE
20 0 10 20 40
(IN FEET)
1 inch = 20 ft.
NOTE: SCALE IS BASED ON A FULL SIZE (22"X34") SHEET.

LEGEND	
ID.	DESCRIPTION
	FIRE HYDRANT
	BUS STOP
	YELLOW CURB PAINT
	RED CURB PAINT
	GREEN CURB PAINT
	EDGE OF PAVEMENT

WSP USA Inc.
2440 LOUISIANA BLVD. NE
SUITE 400
ALBUQUERQUE, NM 87110
TEL: +1 505.881.5357

CITY OF ALBUQUERQUE
DEPARTMENT OF MUNICIPAL DEVELOPMENT
ENGINEERING DIVISION


COMPLETE STREETS STRIPING IMPLEMENTATION CONCEPT
CHAPPELL DR. – PAN AMERICAN FWY. TO SINGER BLVD.


NOTE: THE SCOPE OF THIS PROJECT IS ROADWAY STRIPING MODIFICATIONS, AND THE STRIPING DESIGN HAS BEEN DEVELOPED AND APPROVED BY THE CITY OF ALBUQUERQUE COMPLETE STREETS COMMITTEE. NO EXISTING ROADWAY OR TRAFFIC ANALYSIS HAS BEEN PERFORMED OUTSIDE THE SCOPE OF THIS PROJECT. NO SURVEY WAS COLLECTED AND THE DESIGN IS SUBJECT TO FIELD CHANGES APPROVED BY THE CITY.

MO./DAY/YR.
05/07/2024


Sheet
3 OF 8

CONCEPT

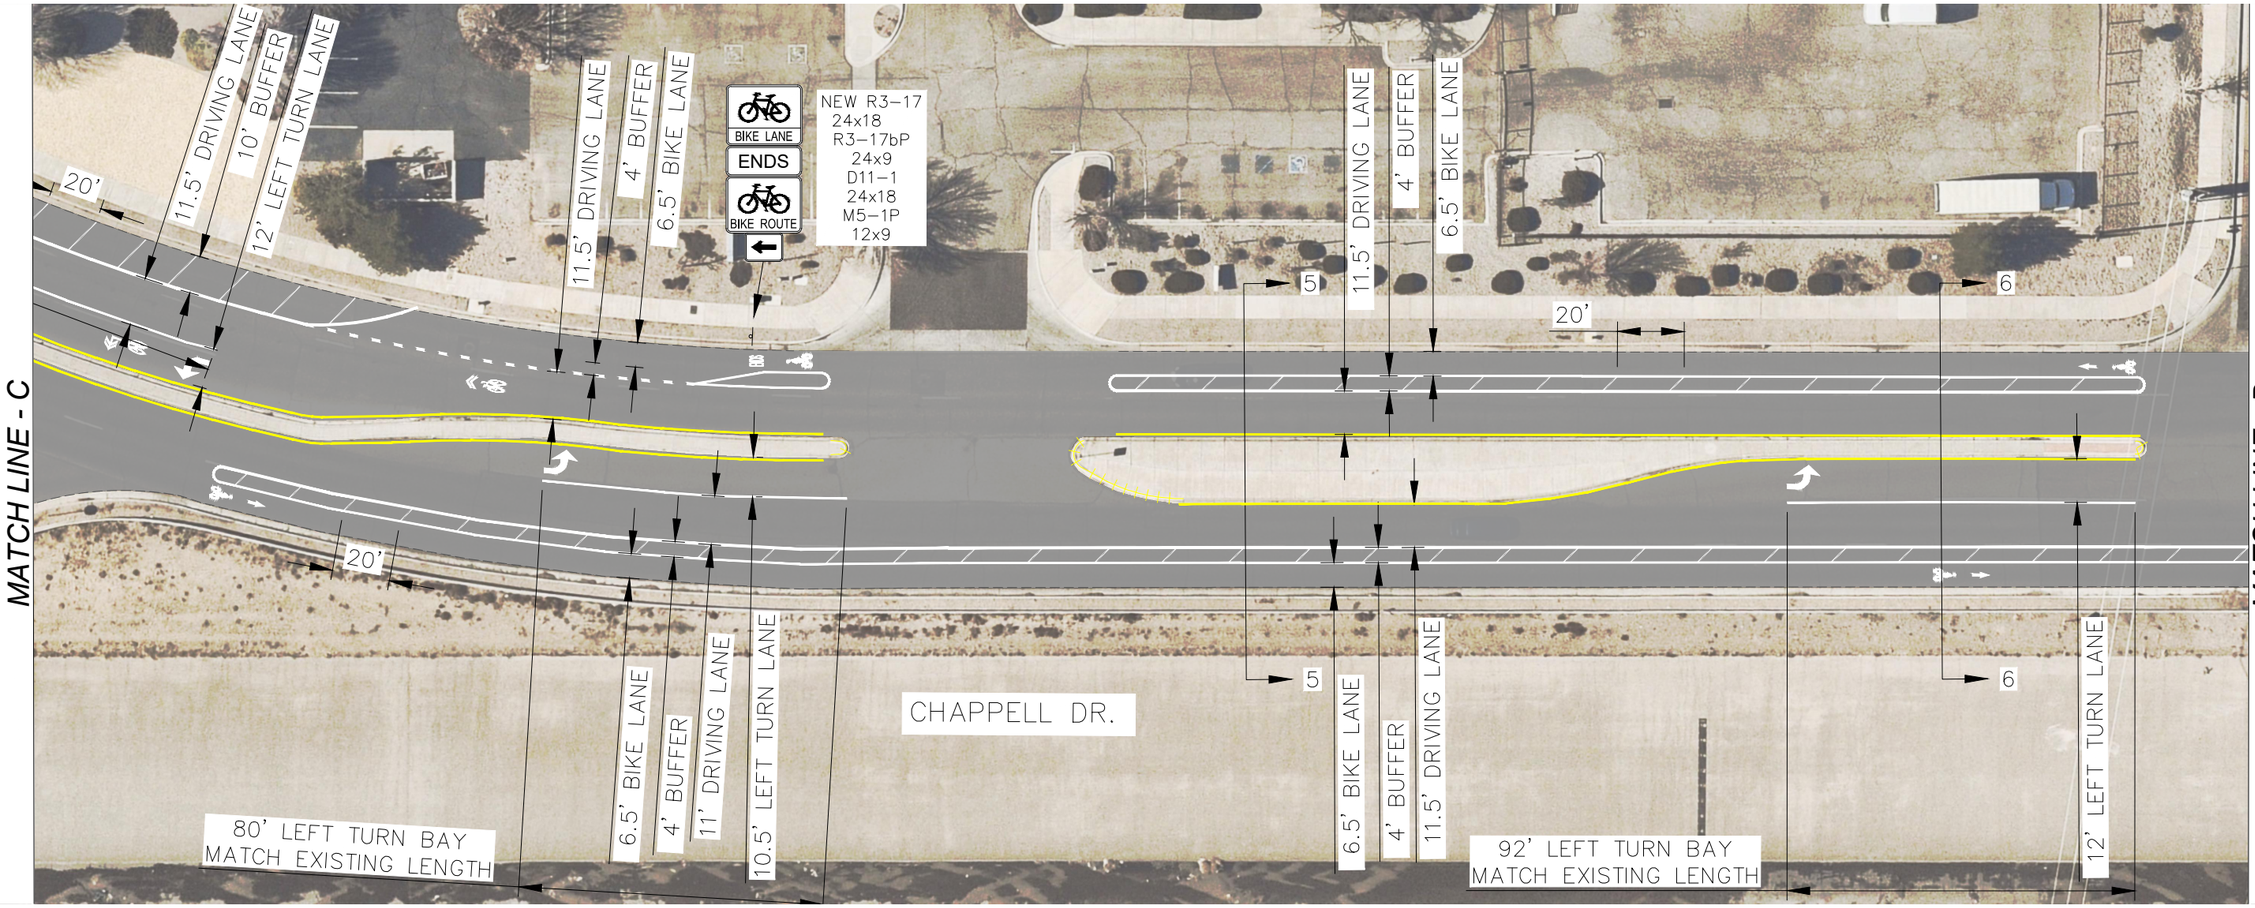


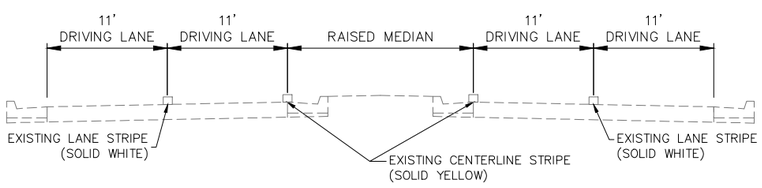


CHAPPELL DR.
EXISTING TYPICAL SECTION 5-5
PAN AMERICAN FWY. TO SINGER BLVD.
N.T.S.

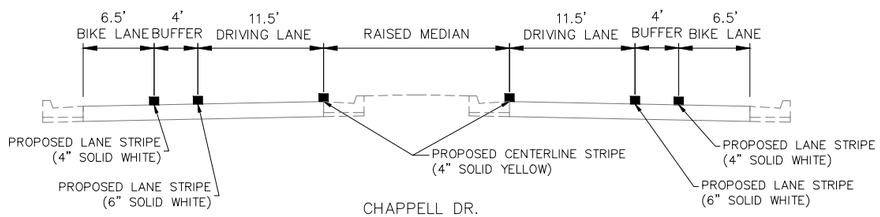

CHAPPELL DR.
PROPOSED TYPICAL SECTION 5-5
PAN AMERICAN FWY. TO SINGER BLVD.
N.T.S.

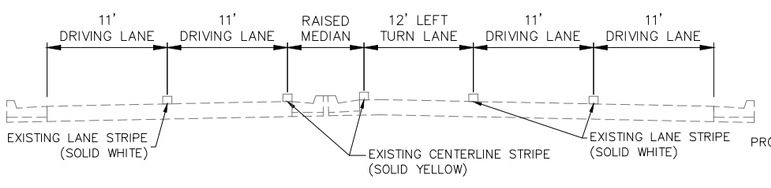

CHAPPELL DR.
EXISTING TYPICAL SECTION 6-6
PAN AMERICAN FWY. TO SINGER BLVD.
N.T.S.

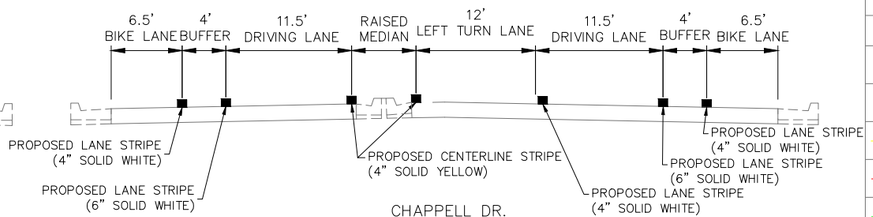

CHAPPELL DR.
PROPOSED TYPICAL SECTION 6-6
PAN AMERICAN FWY. TO SINGER BLVD.
N.T.S.

GRAPHIC SCALE

20 0 10 20 40

(IN FEET)
1 inch = 20 ft.
NOTE: SCALE IS BASED ON A FULL SIZE (22"X34") SHEET.

LEGEND	
ID.	DESCRIPTION
	FIRE HYDRANT
	BUS STOP
	YELLOW CURB PAINT
	RED CURB PAINT
	GREEN CURB PAINT
	EDGE OF PAVEMENT

WSP USA Inc.
2440 LOUISIANA BLVD. NE
SUITE 400
ALBUQUERQUE, NM 87110
TEL: +1 505.881.5357

CITY OF ALBUQUERQUE
DEPARTMENT OF MUNICIPAL DEVELOPMENT
ENGINEERING DIVISION

COMPLETE STREETS STRIPING
IMPLEMENTATION CONCEPT
CHAPPELL DR. – PAN AMERICAN FWY. TO SINGER BLVD.


NOTE: THE SCOPE OF THIS PROJECT IS ROADWAY STRIPING MODIFICATIONS, AND THE STRIPING DESIGN HAS BEEN DEVELOPED AND APPROVED BY THE CITY OF ALBUQUERQUE COMPLETE STREETS COMMITTEE. NO EXISTING ROADWAY OR TRAFFIC ANALYSIS HAS BEEN PERFORMED OUTSIDE THE SCOPE OF THIS PROJECT. NO SURVEY WAS COLLECTED AND THE DESIGN IS SUBJECT TO FIELD CHANGES APPROVED BY THE CITY.


MO./DAY/YR.
05/07/2024

CONCEPT


Sheet 4 OF 8

J:\30902960 COA 2022 Transportation On-call CN 720700\02 Task Orders\Task 03 – Complete Streets FY24-25\04 Engineering_Plan Sets\Proposed\Traffic\CHAPPEL DR. – PAN AMERICAN FWY TO SINGER BLVD.dwg May 24, 2024 – 2:04pm Saved By: USAS671341

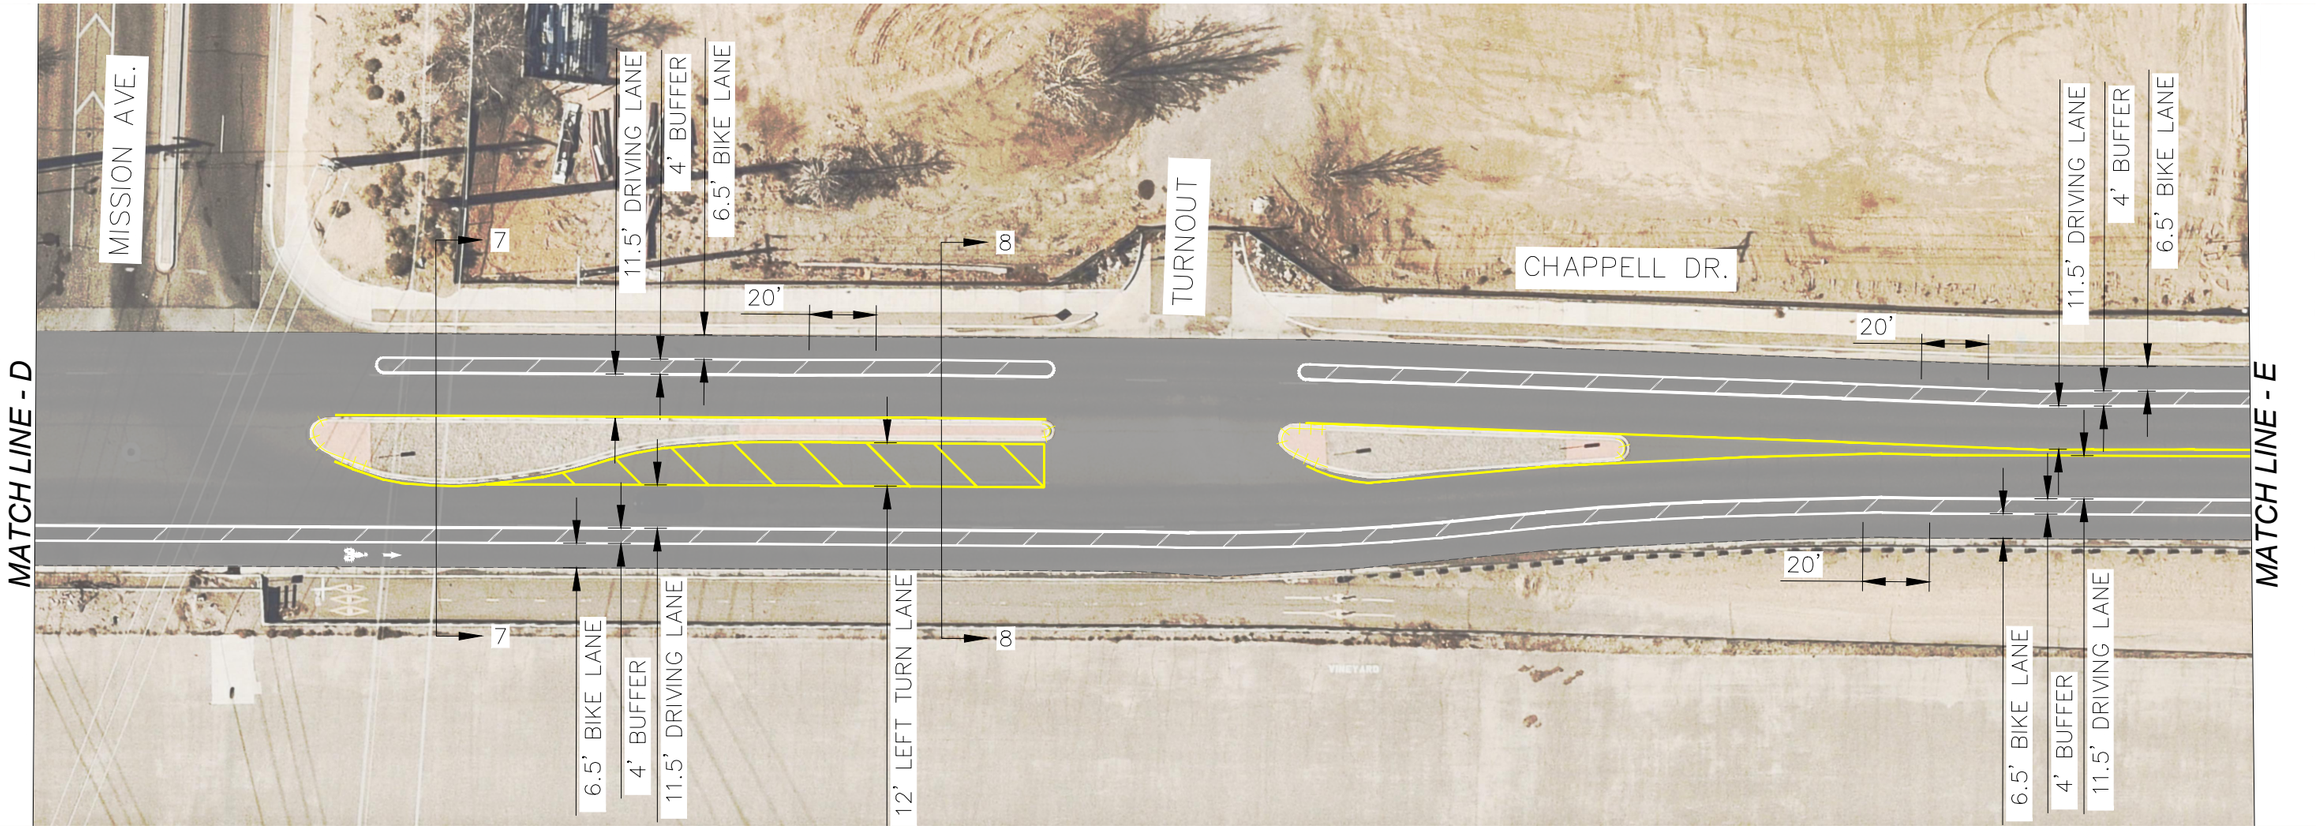


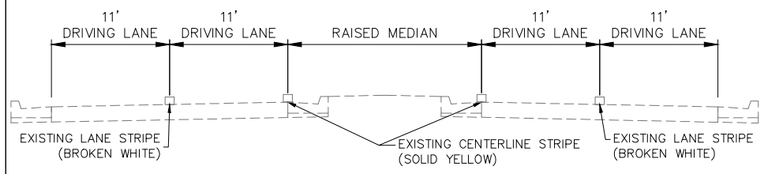


CHAPPELL DR.
EXISTING TYPICAL SECTION 7–7
PAN AMERICAN FWY. TO SINGER BLVD.
N.T.S.

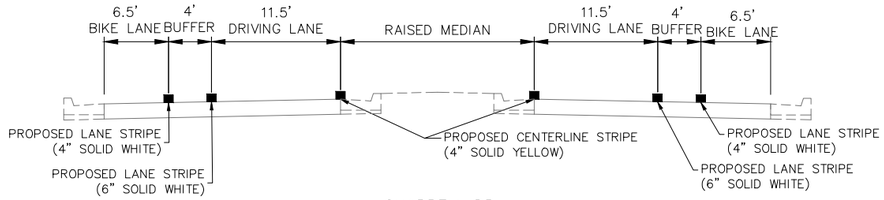

CHAPPELL DR.
PROPOSED TYPICAL SECTION 7–7
PAN AMERICAN FWY. TO SINGER BLVD.
N.T.S.

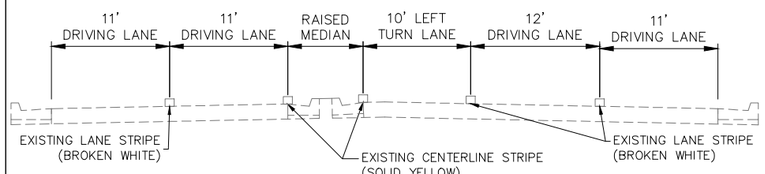

CHAPPELL DR.
EXISTING TYPICAL SECTION 8–8
PAN AMERICAN FWY. TO SINGER BLVD.
N.T.S.

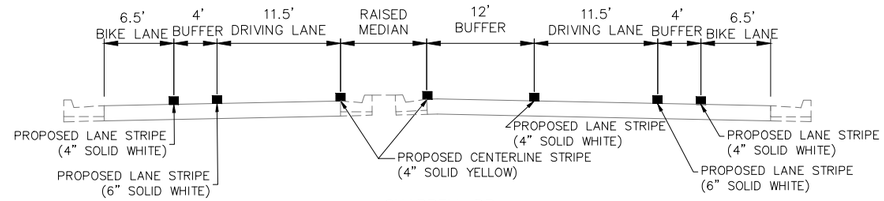

CHAPPELL DR.
PROPOSED TYPICAL SECTION 8–8
PAN AMERICAN FWY. TO SINGER BLVD.
N.T.S.

GRAPHIC SCALE

20 0 10 20 40

(IN FEET)
1 inch = 20 ft.
NOTE: SCALE IS BASED ON A FULL SIZE (22"X34") SHEET.

LEGEND	
ID.	DESCRIPTION
	FIRE HYDRANT
	BUS STOP
	YELLOW CURB PAINT
	RED CURB PAINT
	GREEN CURB PAINT
	EDGE OF PAVEMENT

WSP USA Inc.
2440 LOUISIANA BLVD. NE
SUITE 400
ALBUQUERQUE, NM 87110
TEL: +1 505.881.5357

CITY OF ALBUQUERQUE
DEPARTMENT OF MUNICIPAL DEVELOPMENT
ENGINEERING DIVISION


COMPLETE STREETS STRIPING
IMPLEMENTATION CONCEPT
CHAPPELL DR. – PAN AMERICAN FWY. TO SINGER BLVD.


NOTE: THE SCOPE OF THIS PROJECT IS ROADWAY STRIPING MODIFICATIONS, AND THE STRIPING DESIGN HAS BEEN DEVELOPED AND APPROVED BY THE CITY OF ALBUQUERQUE COMPLETE STREETS COMMITTEE. NO EXISTING ROADWAY OR TRAFFIC ANALYSIS HAS BEEN PERFORMED OUTSIDE THE SCOPE OF THIS PROJECT. NO SURVEY WAS COLLECTED AND THE DESIGN IS SUBJECT TO FIELD CHANGES APPROVED BY THE CITY.

MO./DAY/YR.
05/07/2024


DRAFT

Sheet 5 OF 8

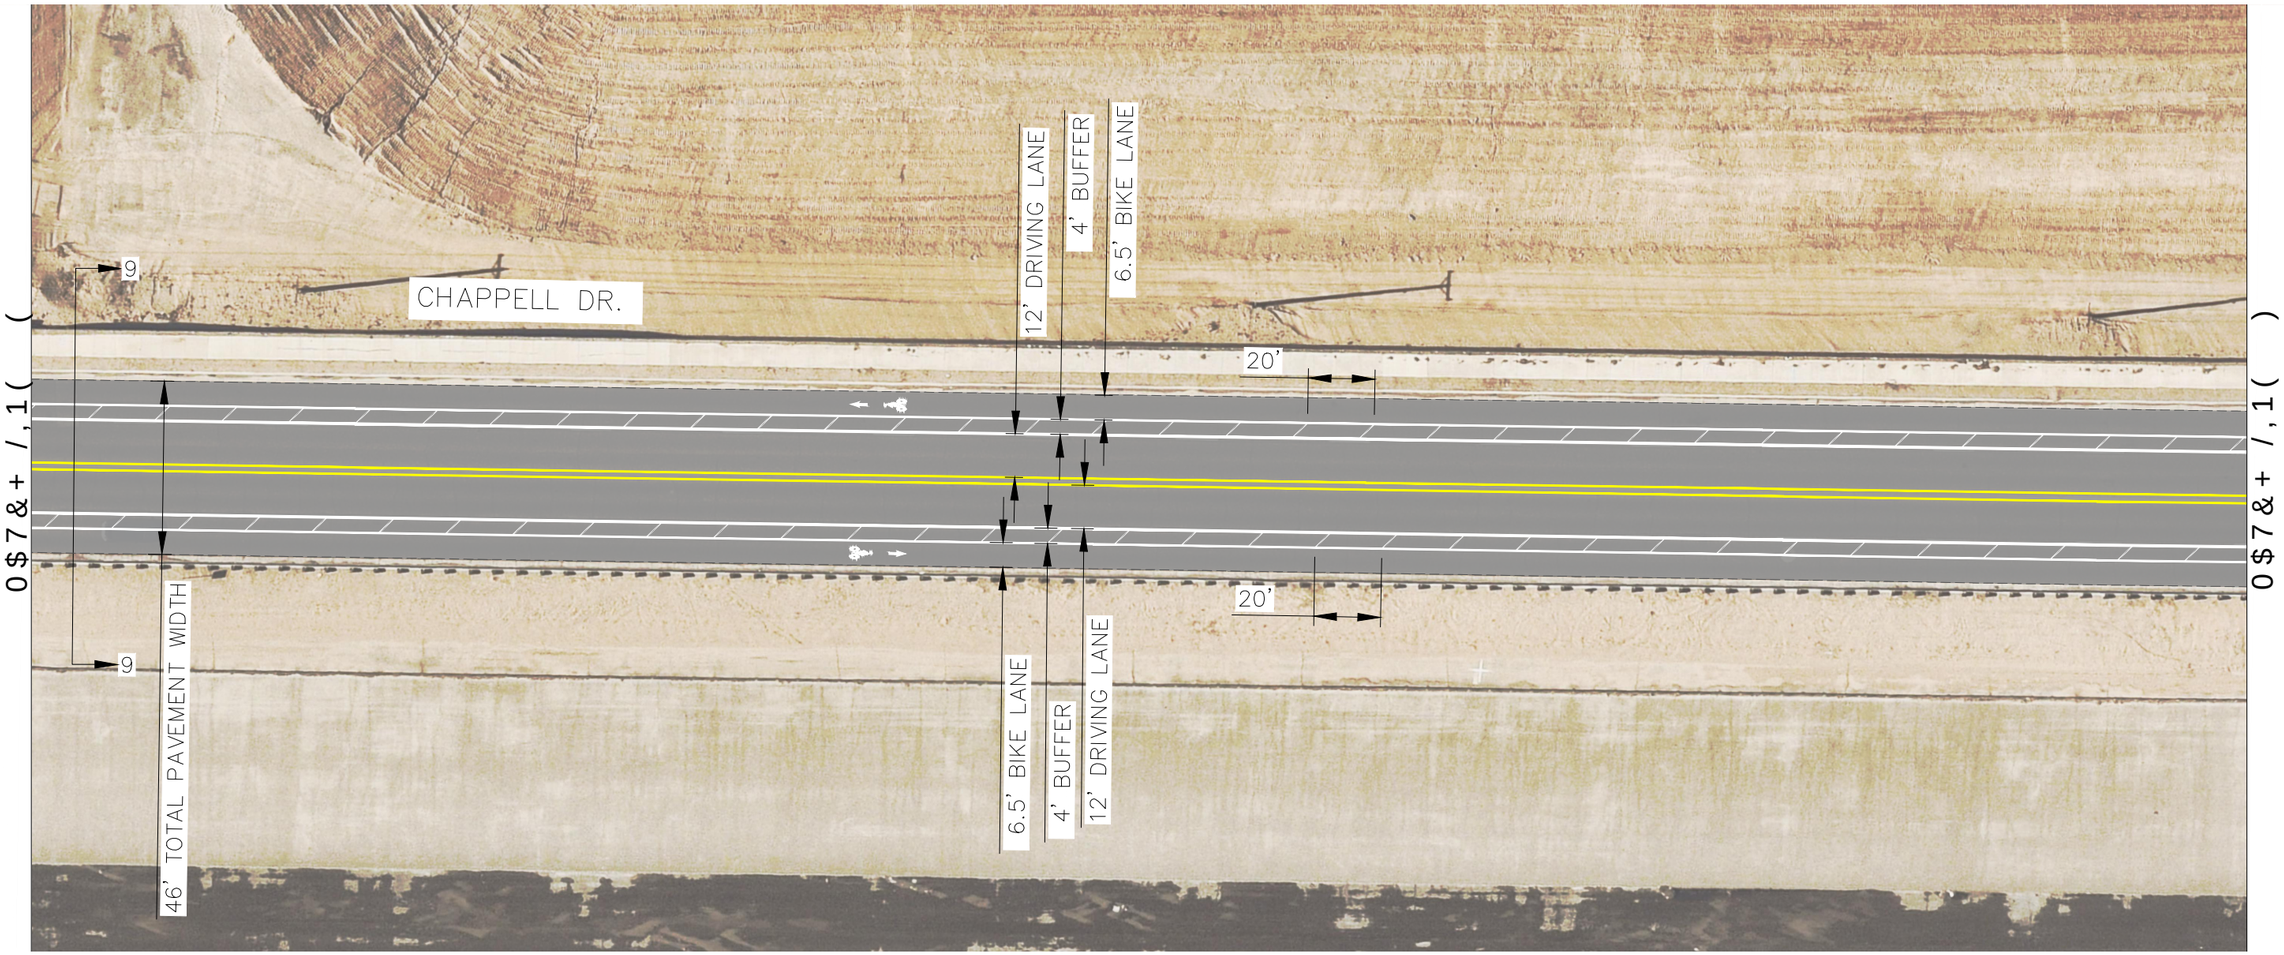

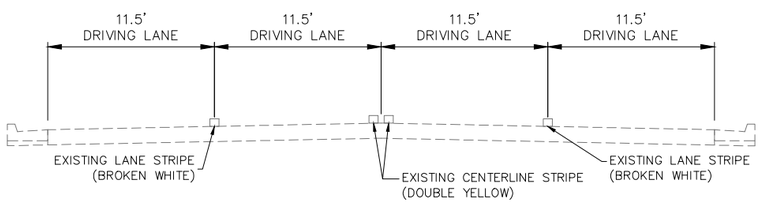

CHAPPELL DR.
EXISTING TYPICAL SECTION 9–9
PAN AMERICAN FWY. TO SINGER BLVD.
N.T.S.

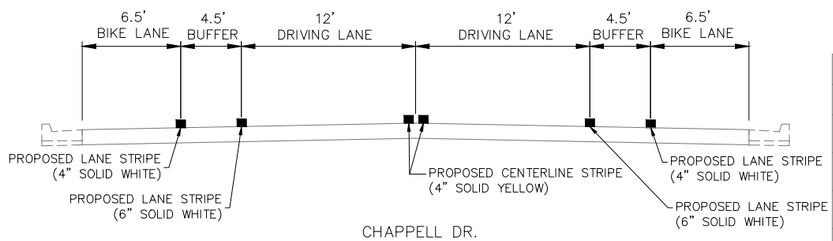

CHAPPELL DR.
PROPOSED TYPICAL SECTION 9–9
PAN AMERICAN FWY. TO SINGER BLVD.
N.T.S.

GRAPHIC SCALE

20 0 10 20 40

(IN FEET)
1 inch = 20 ft.
NOTE: SCALE IS BASED ON A FULL SIZE (22"X34") SHEET.

LEGEND	
ID.	DESCRIPTION
	FIRE HYDRANT
	BUS STOP
	YELLOW CURB PAINT
	RED CURB PAINT
	GREEN CURB PAINT
	EDGE OF PAVEMENT

WSP USA Inc.
2440 LOUISIANA BLVD. NE
SUITE 400
ALBUQUERQUE, NM 87110
TEL: +1 505.881.5357

CITY OF ALBUQUERQUE
DEPARTMENT OF MUNICIPAL DEVELOPMENT
ENGINEERING DIVISION

COMPLETE STREETS STRIPING
IMPLEMENTATION CONCEPT
CHAPPELL DR. – PAN AMERICAN FWY. TO SINGER BLVD.

NOTE: THE SCOPE OF THIS PROJECT IS ROADWAY STRIPING MODIFICATIONS, AND THE STRIPING DESIGN HAS BEEN DEVELOPED AND APPROVED BY THE CITY OF ALBUQUERQUE COMPLETE STREETS COMMITTEE. NO EXISTING ROADWAY OR TRAFFIC ANALYSIS HAS BEEN PERFORMED OUTSIDE THE SCOPE OF THIS PROJECT. NO SURVEY WAS COLLECTED AND THE DESIGN IS SUBJECT TO FIELD CHANGES APPROVED BY THE CITY.

MO./DAY/YR.
05/07/2024

DRAFT

Sheet
6 OF 8

MATCH LINE - F

MATCH LINE - G

CHAPPELL DR.

9

12' DRIVING LANE

4' BUFFER

6.5' BIKE LANE

46' TOTAL PAVEMENT WIDTH

6.5' BIKE LANE

4' BUFFER

12' DRIVING LANE

20'

9

20'

BIKE LANE ENDS

NEW R3-17 24x18

R3-17bP 24x9

10

40'

ONLY

40'

10

11.5' DRIVING LANE

11' DRIVING LANE

40'

11' DRIVING LANE

8'

120' RIGHT TURN BAY MATCH EXISTING LENGTH

SINGER BLVD.

8'

9' BUFFER

11.5' DRIVING LANE

4' BUFFER

6.5' BIKE LANE

40'

11' LEFT TURN LANE

11' SHARED LANE

5' SHOULDER

11.5' DRIVING LANE | 11.5' DRIVING LANE | 11.5' DRIVING LANE | 11.5' DRIVING LANE

EXISTING LANE STRIPE (BROKEN WHITE)

EXISTING CENTERLINE STRIPE (DOUBLE YELLOW)

EXISTING LANE STRIPE (BROKEN WHITE)

CHAPPELL DR.
EXISTING TYPICAL SECTION 9-9
PAN AMERICAN FWY. TO SINGER BLVD.
N.T.S.

6.5' BIKE LANE | 4.5' BUFFER | 12' DRIVING LANE | 12' DRIVING LANE | 4.5' BUFFER | 6.5' BIKE LANE

PROPOSED LANE STRIPE (4" SOLID WHITE)

PROPOSED LANE STRIPE (6" SOLID WHITE)

PROPOSED CENTERLINE STRIPE (4" SOLID YELLOW)

PROPOSED LANE STRIPE (4" SOLID WHITE)

PROPOSED LANE STRIPE (6" SOLID WHITE)

CHAPPELL DR.
PROPOSED TYPICAL SECTION 9-9
PAN AMERICAN FWY. TO SINGER BLVD.
N.T.S.

11' DRIVING LANE | 11' DRIVING LANE | 11' DRIVING LANE | 11' RIGHT TURN LANE

EXISTING LANE STRIPE (BROKEN WHITE)

EXISTING CENTERLINE STRIPE (DOUBLE YELLOW)

EXISTING LANE STRIPE (BROKEN WHITE)

CHAPPELL DR.
EXISTING TYPICAL SECTION 10-10
PAN AMERICAN FWY. TO SINGER BLVD.
N.T.S.

6.5' BIKE LANE | 4' BUFFER | 11.5' DRIVING LANE | 11' DRIVING LANE | 11' RIGHT TURN LANE

PROPOSED LANE STRIPE (4" SOLID WHITE)

PROPOSED LANE STRIPE (6" SOLID WHITE)

PROPOSED CENTERLINE STRIPE (4" SOLID YELLOW)

PROPOSED LANE STRIPE (4" SOLID WHITE)

CHAPPELL DR.
PROPOSED TYPICAL SECTION 10-10
PAN AMERICAN FWY. TO SINGER BLVD.
N.T.S.

GRAPHIC SCALE

20 0 10 20 40

(IN FEET)
1 inch = 20 ft.

NOTE: SCALE IS BASED ON A FULL SIZE (22"X34") SHEET.

LEGEND	
ID.	DESCRIPTION
	FIRE HYDRANT
	BUS STOP
	YELLOW CURB PAINT
	RED CURB PAINT
	GREEN CURB PAINT
	EDGE OF PAVEMENT

WSP USA Inc.
2440 LOUISIANA BLVD. NE
SUITE 400
ALBUQUERQUE, NM 87110
TEL: +1 505.881.5357

CITY OF ALBUQUERQUE
DEPARTMENT OF MUNICIPAL DEVELOPMENT
ENGINEERING DIVISION

COMPLETE STREETS STRIPING
IMPLEMENTATION CONCEPT


CHAPPELL DR. – PAN AMERICAN FWY. TO SINGER BLVD.


NOTE: THE SCOPE OF THIS PROJECT IS ROADWAY STRIPING MODIFICATIONS, AND THE STRIPING DESIGN HAS BEEN DEVELOPED AND APPROVED BY THE CITY OF ALBUQUERQUE COMPLETE STREETS COMMITTEE. NO EXISTING ROADWAY OR TRAFFIC ANALYSIS HAS BEEN PERFORMED OUTSIDE THE SCOPE OF THIS PROJECT. NO SURVEY WAS COLLECTED AND THE DESIGN IS SUBJECT TO FIELD CHANGES APPROVED BY THE CITY.

MO./DAY/YR.
05/07/2024


CONCEPT

Sheet 7 OF 8

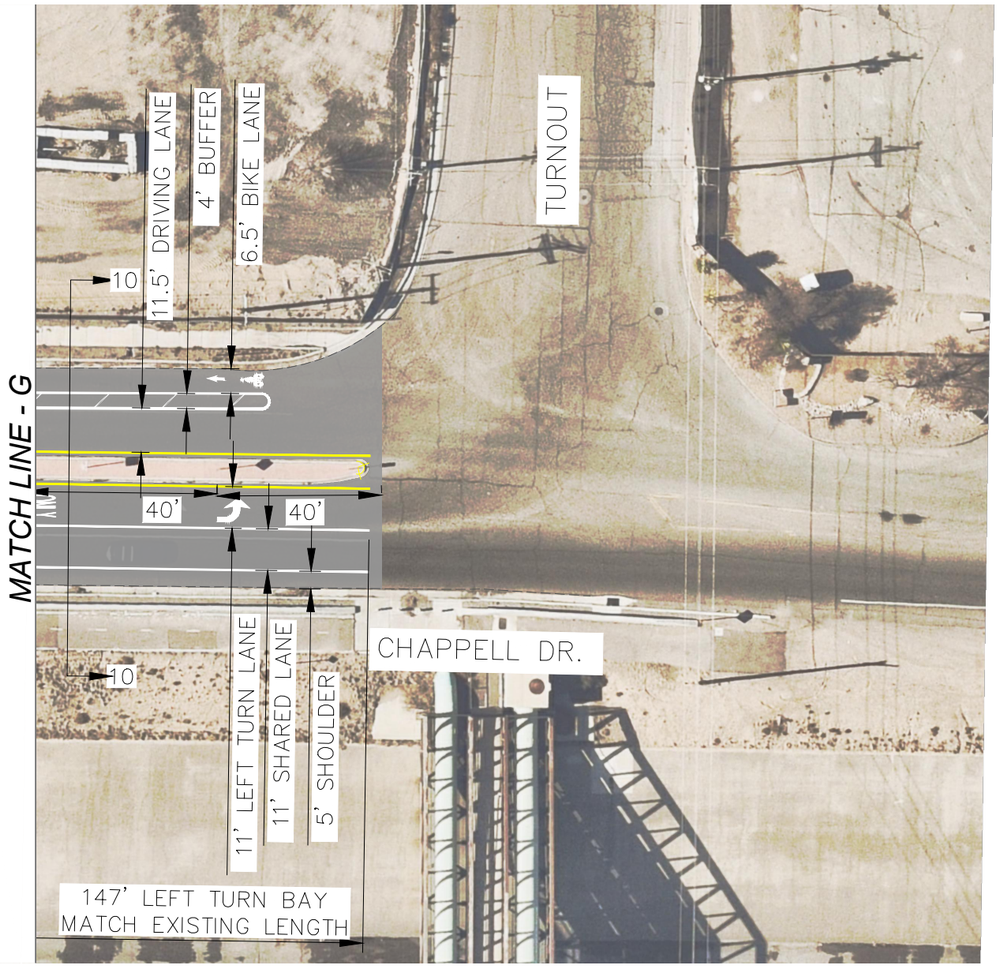

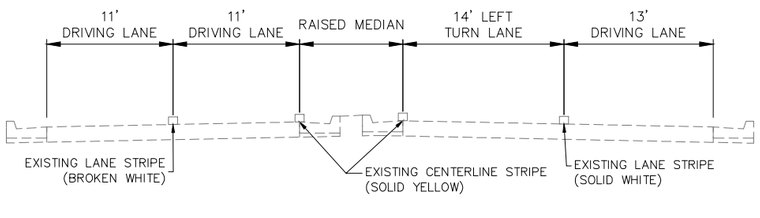

CHAPPELL DR.
EXISTING TYPICAL SECTION 10–10
PAN AMERICAN FWY. TO SINGER BLVD.
N.T.S.

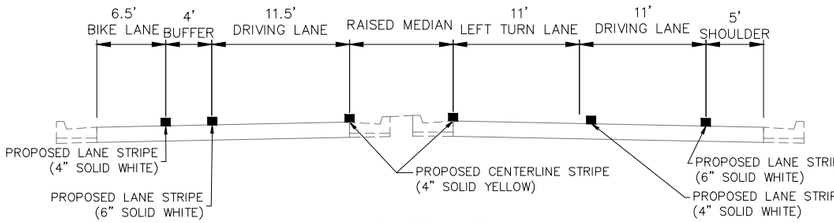

CHAPPELL DR.
PROPOSED TYPICAL SECTION 10–10
PAN AMERICAN FWY. TO SINGER BLVD.
N.T.S.

GRAPHIC SCALE

20 0 10 20 40

(IN FEET)
1 inch = 20 ft.

NOTE: SCALE IS BASED ON A FULL SIZE (22"X34") SHEET.

LEGEND	
ID.	DESCRIPTION
	FIRE HYDRANT
	BUS STOP
	YELLOW CURB PAINT
	RED CURB PAINT
	GREEN CURB PAINT
	EDGE OF PAVEMENT

WSP USA Inc.
2440 LOUISIANA BLVD. NE
SUITE 400
ALBUQUERQUE, NM 87110
TEL: +1 505.881.5357

CITY OF ALBUQUERQUE
DEPARTMENT OF MUNICIPAL DEVELOPMENT
ENGINEERING DIVISION

COMPLETE STREETS STRIPING
IMPLEMENTATION CONCEPT
CHAPPELL DR. – PAN AMERICAN FWY. TO SINGER BLVD.


NOTE: THE SCOPE OF THIS PROJECT IS ROADWAY STRIPING MODIFICATIONS, AND THE STRIPING DESIGN HAS BEEN DEVELOPED AND APPROVED BY THE CITY OF ALBUQUERQUE COMPLETE STREETS COMMITTEE. NO EXISTING ROADWAY OR TRAFFIC ANALYSIS HAS BEEN PERFORMED OUTSIDE THE SCOPE OF THIS PROJECT. NO SURVEY WAS COLLECTED AND THE DESIGN IS SUBJECT TO FIELD CHANGES APPROVED BY THE CITY.


MO./DAY/YR.
05/07/2024

Sheet
8 OF 8


CONCEPT

PROJECT CHARACTERISTICS
LENGTH: 2.570 FT. = 0.49 MI.
MAJOR COLLECTOR, OUTSIDE CENTER
SPEED LIMIT: 25 MPH
PROPOSED BUFFERED BIKE LANES
HIGH VULNERABILITY AREA

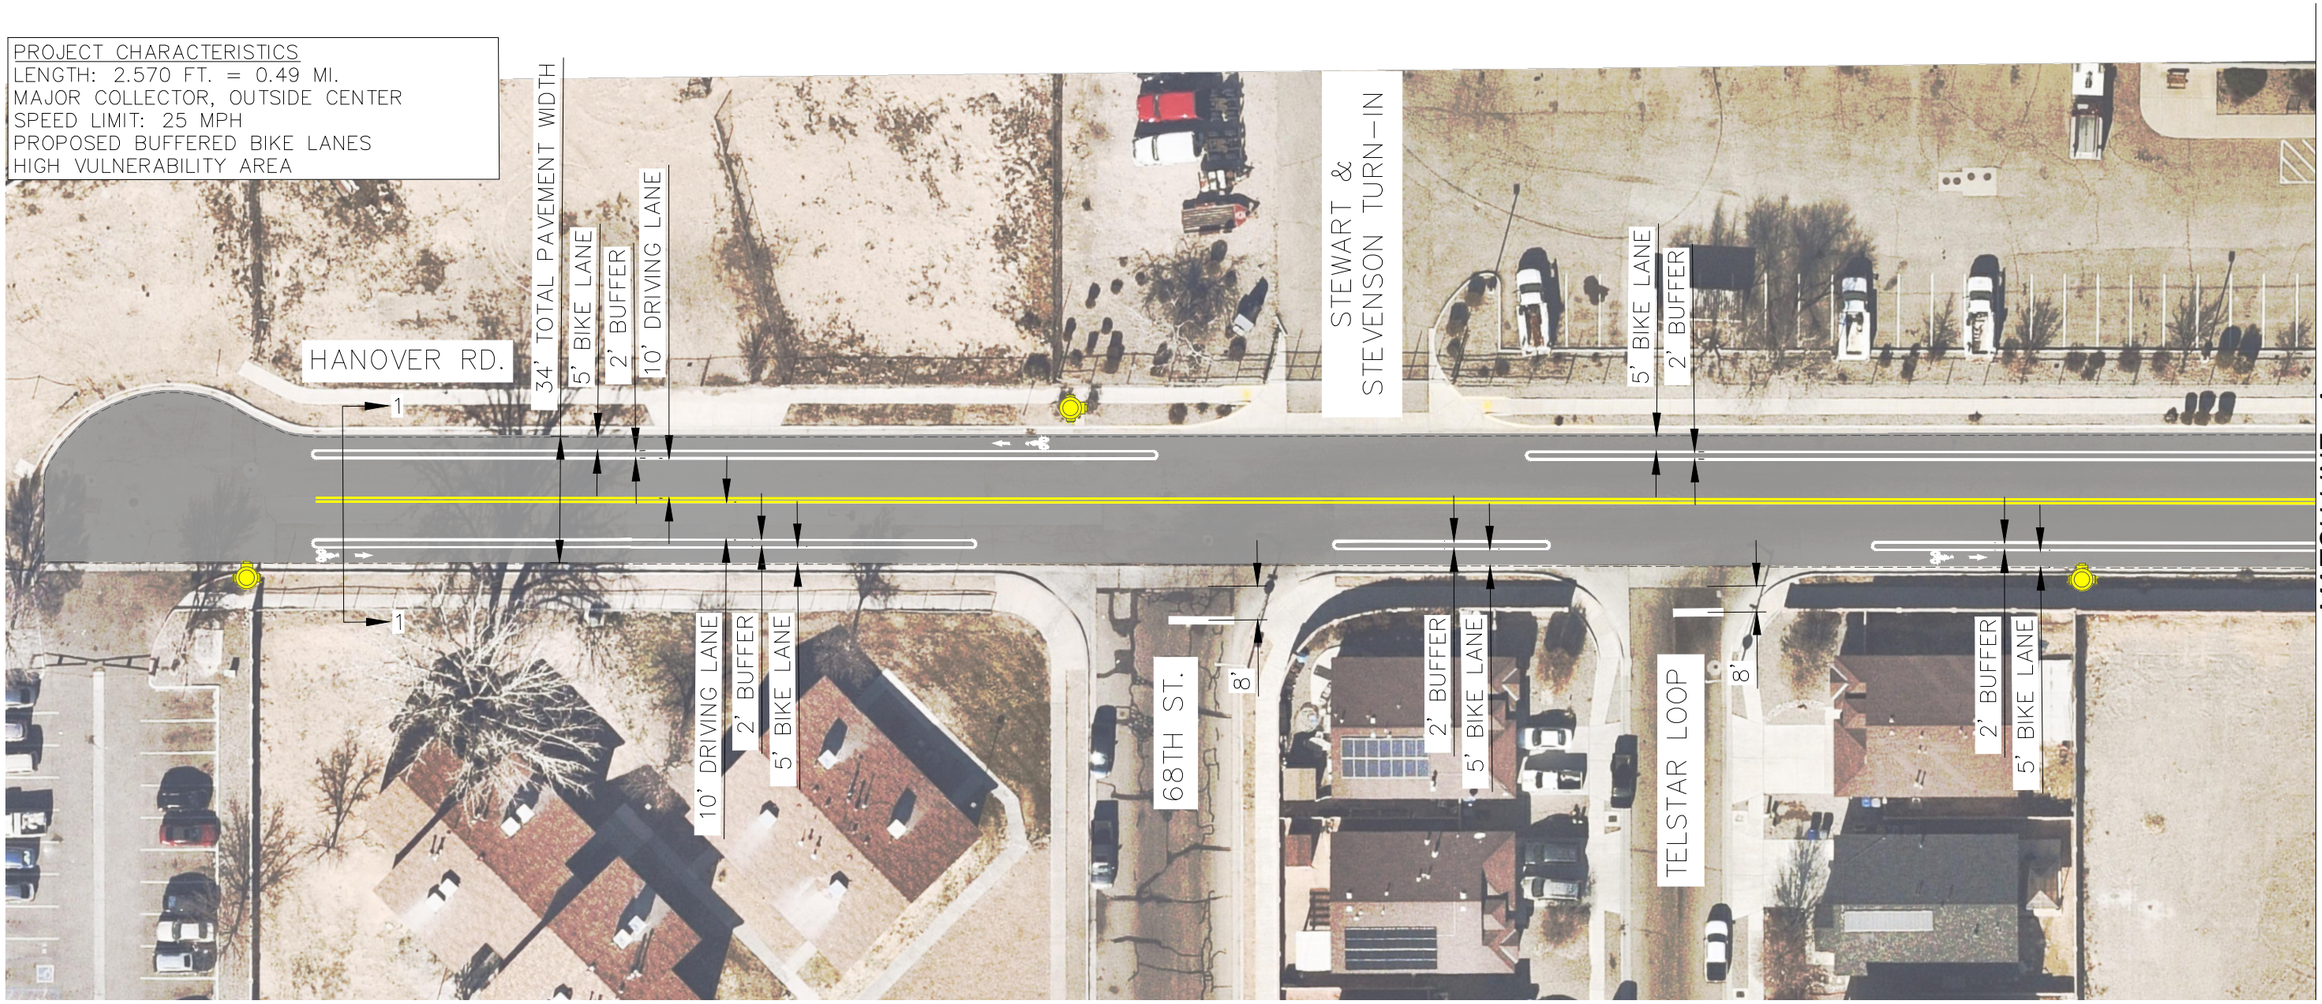

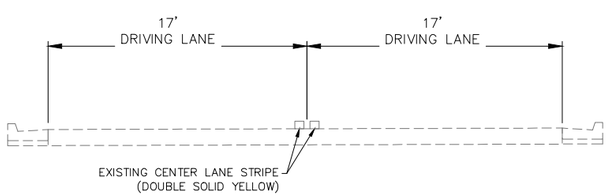

HANOVER RD.
EXISTING TYPICAL SECTION 1–1
WEST 68TH ST. TO COORS BLVD.
N.T.S.

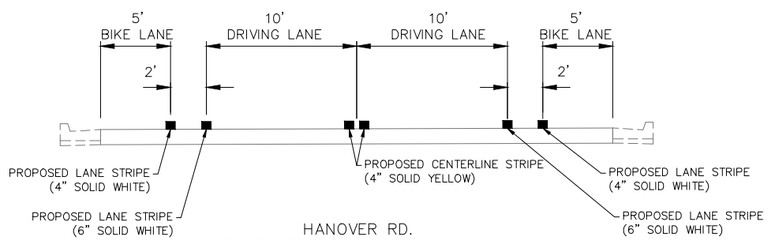

HANOVER RD.
PROPOSED TYPICAL SECTION 1–1
WEST 68TH ST. TO COORS BLVD.
N.T.S.

GRAPHIC SCALE
20 0 10 20 40
(IN FEET)
1 inch = 20 ft.
NOTE: SCALE IS BASED ON A FULL SIZE (22"X34") SHEET.

LEGEND	
ID.	DESCRIPTION
	FIRE HYDRANT
	BUS STOP
	YELLOW CURB PAINT
	RED CURB PAINT
	GREEN CURB PAINT
	EDGE OF PAVEMENT

WSP USA Inc.
2440 LOUISIANA BLVD. NE
SUITE 400
ALBUQUERQUE, NM 87110
TEL: +1 505.881.5357

CITY OF ALBUQUERQUE
DEPARTMENT OF MUNICIPAL DEVELOPMENT
ENGINEERING DIVISION

COMPLETE STREETS STRIPING
IMPLEMENTATION CONCEPT
HANOVER RD. – WEST 68TH ST. TO COORS BLVD.


NOTE: THE SCOPE OF THIS PROJECT IS ROADWAY STRIPING MODIFICATIONS AND THE STRIPING DESIGN HAS BEEN DEVELOPED AND APPROVED BY THE CITY OF ALBUQUERQUE COMPLETE STREETS COMMITTEE. NO EXISTING ROADWAY OR TRAFFIC ANALYSIS HAS BEEN PERFORMED OUTSIDE THE SCOPE OF THIS PROJECT. NO SURVEY WAS COLLECTED AND THE DESIGN IS SUBJECT TO FIELD CHANGES APPROVED BY THE CITY.


MO./DAY/YR.
05/07/2024

CONCEPT

Sheet 1 OF 5


Z:\30902960 COA 2022 Transportation On-call CN 720700\02 Task Orders\Task 03 – Complete Streets FY24-25\04 Engineering_Plan Sets\Proposed\Traffic\HANOVER RD. – WEST 68TH ST. TO COORS. BLVD – ALT 2.dwg May 20, 2024 – 7:29pm Saved By: USTD703242

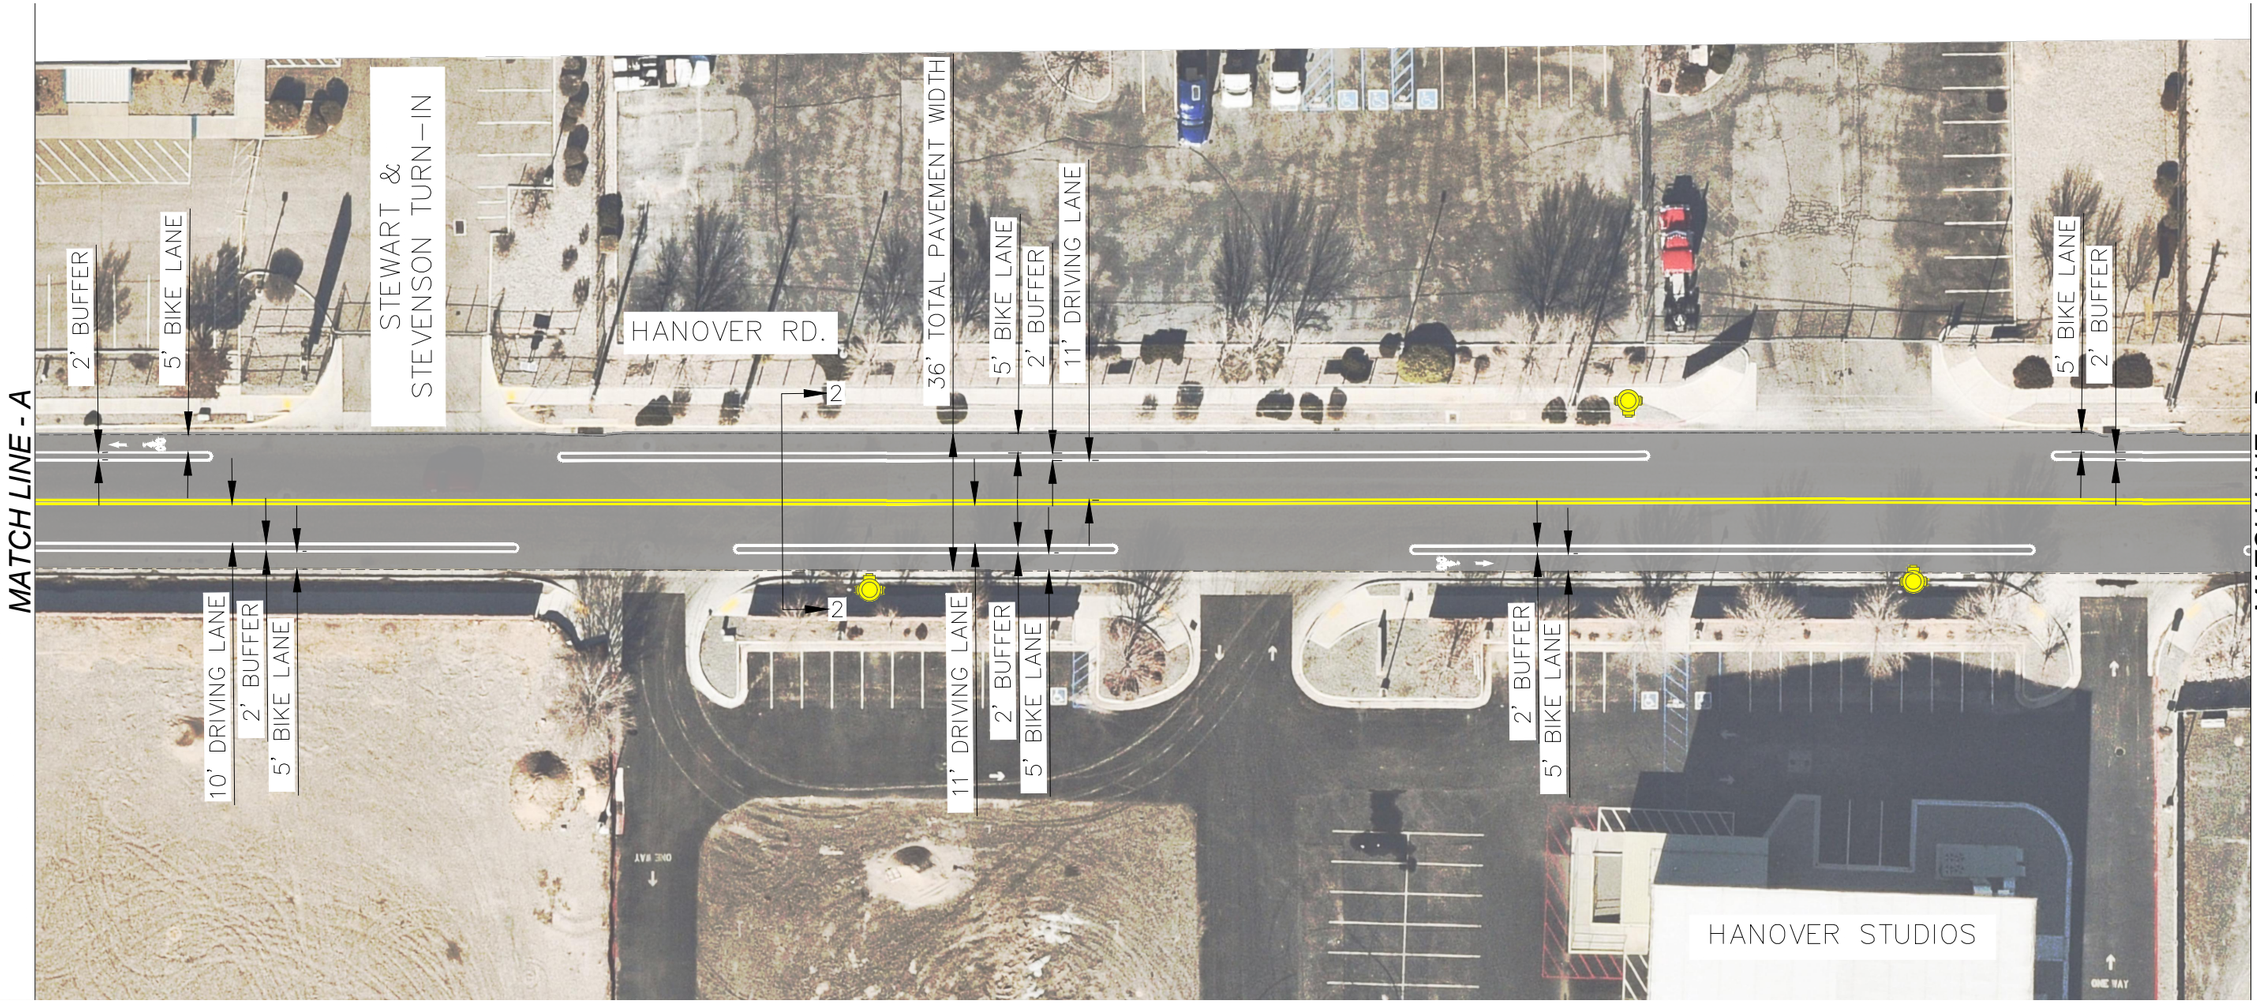

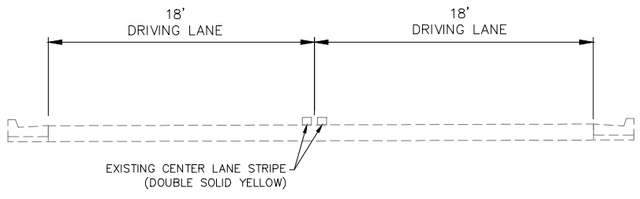

HANOVER RD.
EXISTING TYPICAL SECTION 2-2

WEST 68TH ST. TO COORS BLVD.
N.T.S.

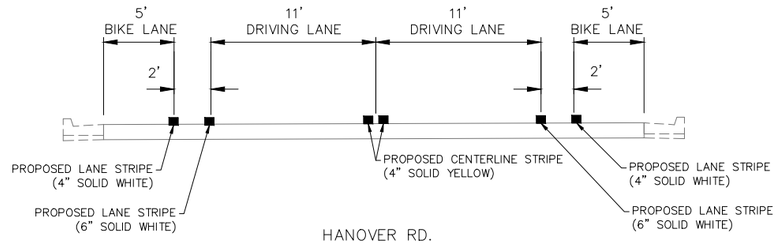

HANOVER RD.
PROPOSED TYPICAL SECTION 2-2

WEST 68TH ST. TO COORS BLVD.
N.T.S.

GRAPHIC SCALE

20 0 10 20 40

(IN FEET)
1 inch = 20 ft.

NOTE: SCALE IS BASED ON A FULL SIZE (22"X34") SHEET.

LEGEND	
ID.	DESCRIPTION
	FIRE HYDRANT
	BUS STOP
	YELLOW CURB PAINT
	RED CURB PAINT
	GREEN CURB PAINT
	EDGE OF PAVEMENT

WSP USA Inc.
2440 LOUISIANA BLVD. NE
SUITE 400
ALBUQUERQUE, NM 87110
TEL: +1 505.881.5357

CITY OF ALBUQUERQUE
DEPARTMENT OF MUNICIPAL DEVELOPMENT
ENGINEERING DIVISION


COMPLETE STREETS STRIPING IMPLEMENTATION CONCEPT
HANOVER RD. – WEST 68TH ST. TO COORS BLVD.


NOTE: THE SCOPE OF THIS PROJECT IS ROADWAY STRIPING MODIFICATIONS, AND THE STRIPING DESIGN HAS BEEN DEVELOPED AND APPROVED BY THE CITY OF ALBUQUERQUE COMPLETE STREETS COMMITTEE. NO EXISTING ROADWAY OR TRAFFIC ANALYSIS HAS BEEN PERFORMED OUTSIDE THE SCOPE OF THIS PROJECT. NO SURVEY WAS COLLECTED AND THE DESIGN IS SUBJECT TO FIELD CHANGES APPROVED BY THE CITY.

MO./DAY/YR.
05/07/2024

Sheet
OF 5


DRAFT

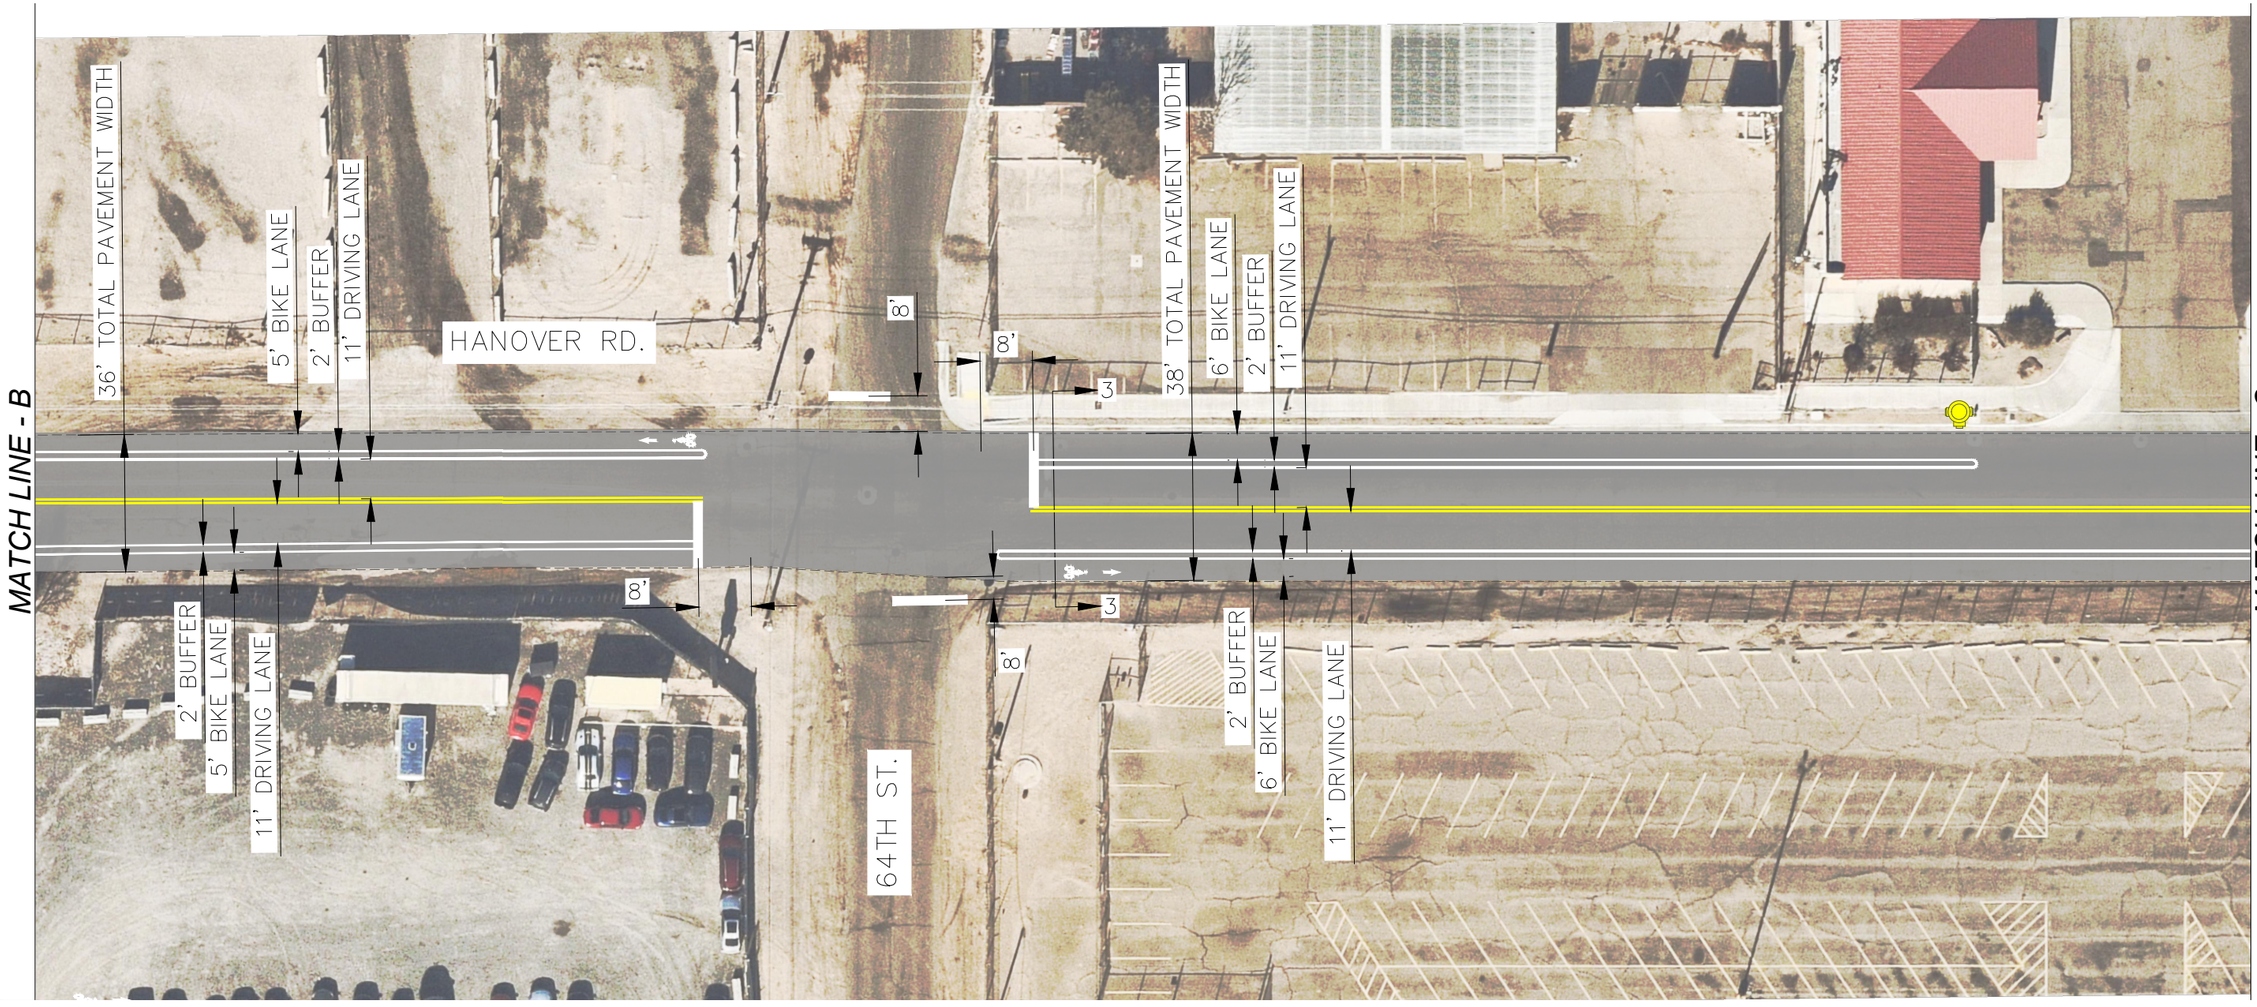

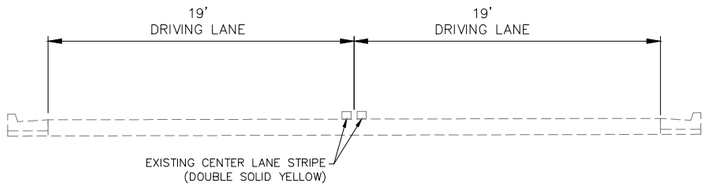

HANOVER RD.
EXISTING TYPICAL SECTION 3–3

WEST 68TH ST. TO COORS BLVD.
N.T.S.

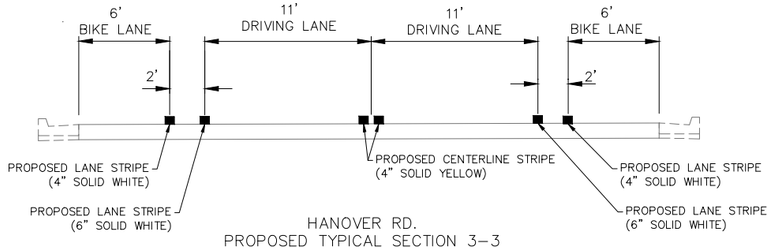

HANOVER RD.
PROPOSED TYPICAL SECTION 3–3

WEST 68TH ST. TO COORS BLVD.
N.T.S.

GRAPHIC SCALE

20 0 10 20 40

(IN FEET)
1 inch = 20 ft.

NOTE: SCALE IS BASED ON A FULL SIZE (22"X34") SHEET.

LEGEND	
ID.	DESCRIPTION
	FIRE HYDRANT
	BUS STOP
	YELLOW CURB PAINT
	RED CURB PAINT
	GREEN CURB PAINT
	EDGE OF PAVEMENT

WSP USA Inc.
2440 LOUISIANA BLVD. NE
SUITE 400
ALBUQUERQUE, NM 87110
TEL: +1 505.881.5357

CITY OF ALBUQUERQUE
DEPARTMENT OF MUNICIPAL DEVELOPMENT
ENGINEERING DIVISION

COMPLETE STREETS STRIPING
IMPLEMENTATION CONCEPT
HANOVER RD. – WEST 68TH ST. TO COORS BLVD.


NOTE: THE SCOPE OF THIS PROJECT IS ROADWAY STRIPING MODIFICATIONS, AND THE STRIPING DESIGN HAS BEEN DEVELOPED AND APPROVED BY THE CITY OF ALBUQUERQUE COMPLETE STREETS COMMITTEE. NO EXISTING ROADWAY OR TRAFFIC ANALYSIS HAS BEEN PERFORMED OUTSIDE THE SCOPE OF THIS PROJECT. NO SURVEY WAS COLLECTED AND THE DESIGN IS SUBJECT TO FIELD CHANGES APPROVED BY THE CITY.


MO./DAY/YR.
05/07/2024

DRAFT

Sheet # OF 5


Z:\30902960 COA 2022 Transportation On-call CN 720700\02 Task Orders\Task 03 – Complete Streets FY24-25\04 Engineering_Plan Sets\Proposed\Traffic\HANOVER RD. – WEST 68TH ST. TO COORS. BLVD – ALT 2.dwg May 20, 2024 – 7:31pm Saved By: USTD703242

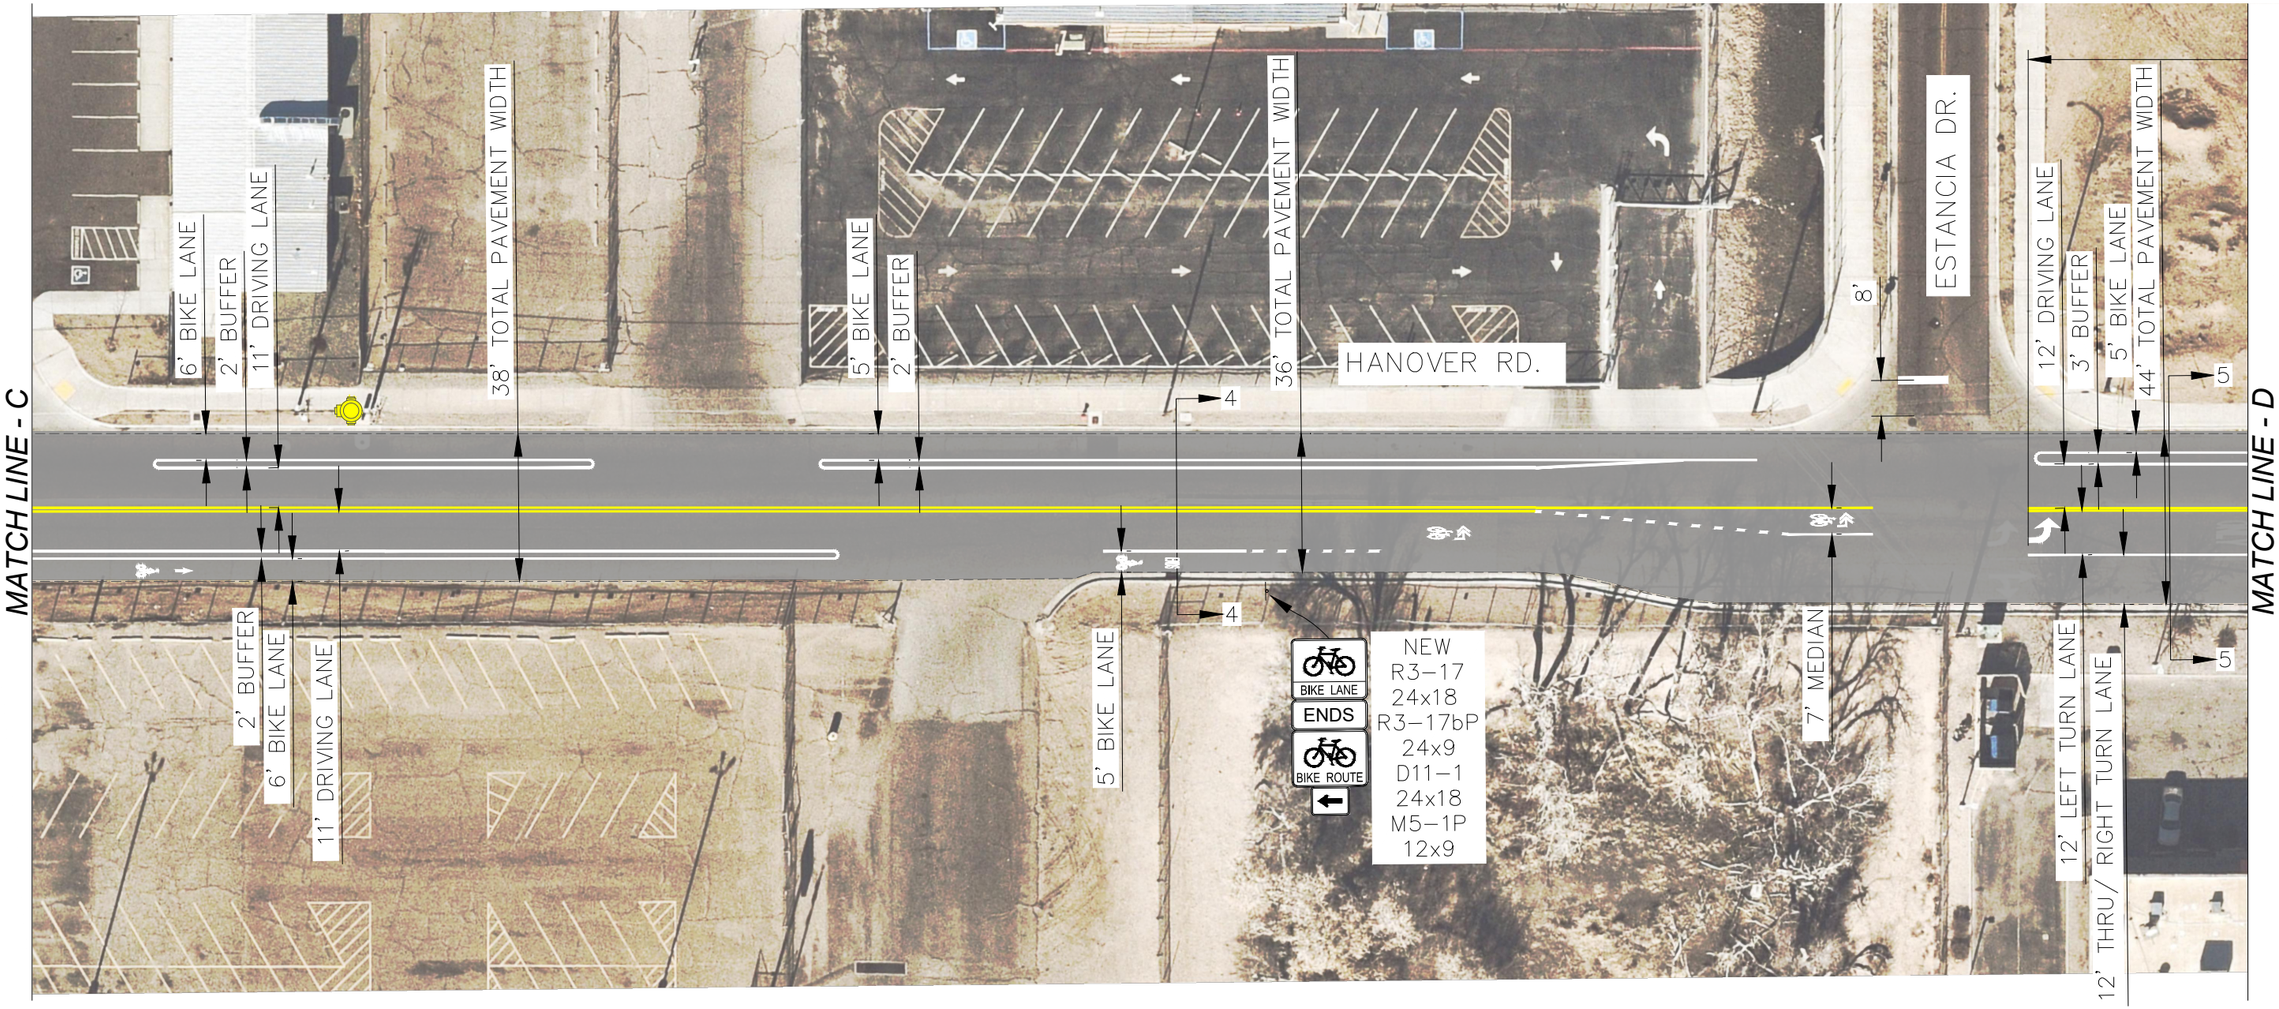

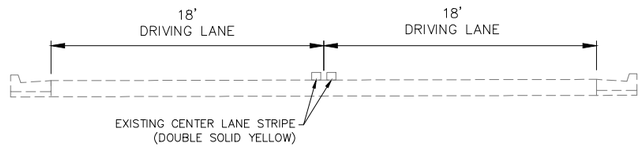


HANOVER RD.
EXISTING TYPICAL SECTION 4-4

WEST 68TH ST. TO COORS BLVD.
N.T.S.

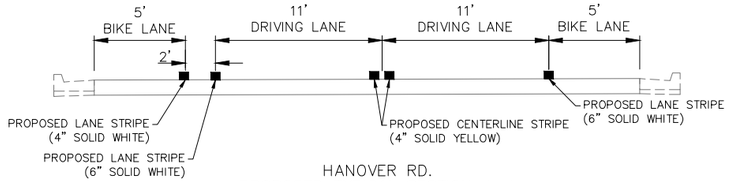


HANOVER RD.
PROPOSED TYPICAL SECTION 4-4

WEST 68TH ST. TO COORS BLVD.
N.T.S.

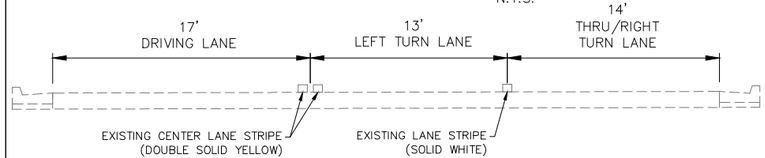

HANOVER RD.
EXISTING TYPICAL SECTION 5-5

WEST 68TH ST. TO COORS BLVD.
N.T.S.

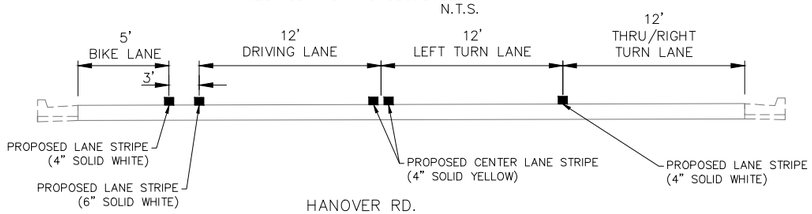

HANOVER RD.
PROPOSED TYPICAL SECTION 5-5

WEST 68TH ST. TO COORS BLVD.
N.T.S.

GRAPHIC SCALE

20 0 10 20 40

(IN FEET)
1 inch = 20 ft.

NOTE: SCALE IS BASED ON A FULL SIZE (22"X34") SHEET.

LEGEND	
ID.	DESCRIPTION
	FIRE HYDRANT
	BUS STOP
	YELLOW CURB PAINT
	RED CURB PAINT
	GREEN CURB PAINT
	EDGE OF PAVEMENT

WSP USA Inc.
2440 LOUISIANA BLVD. NE
SUITE 400
ALBUQUERQUE, NM 87110
TEL: +1 505.881.5357

CITY OF ALBUQUERQUE
DEPARTMENT OF MUNICIPAL DEVELOPMENT
ENGINEERING DIVISION

COMPLETE STREETS STRIPING
IMPLEMENTATION CONCEPT
HANOVER RD. – WEST 68TH ST. TO COORS BLVD.


NOTE: THE SCOPE OF THIS PROJECT IS ROADWAY STRIPING MODIFICATIONS, AND THE STRIPING DESIGN HAS BEEN DEVELOPED AND APPROVED BY THE CITY OF ALBUQUERQUE COMPLETE STREETS COMMITTEE. NO EXISTING ROADWAY OR TRAFFIC ANALYSIS HAS BEEN PERFORMED OUTSIDE THE SCOPE OF THIS PROJECT. NO SURVEY WAS COLLECTED AND THE DESIGN IS SUBJECT TO FIELD CHANGES APPROVED BY THE CITY.


MO./DAY/YR.
05/07/2024

CONCEPT

Sheet # OF 5


Z:\30902960 COA 2022 Transportation On-call CN 720700\02 Task Orders\Task 03 – Complete Streets FY24-25\04 Engineering_Plan Sets\Proposed\Traffic\HANOVER RD. – WEST 68TH ST. TO COORS. BLVD – ALT 2.dwg May 20, 2024 – 7:32pm Saved By: USTD703242

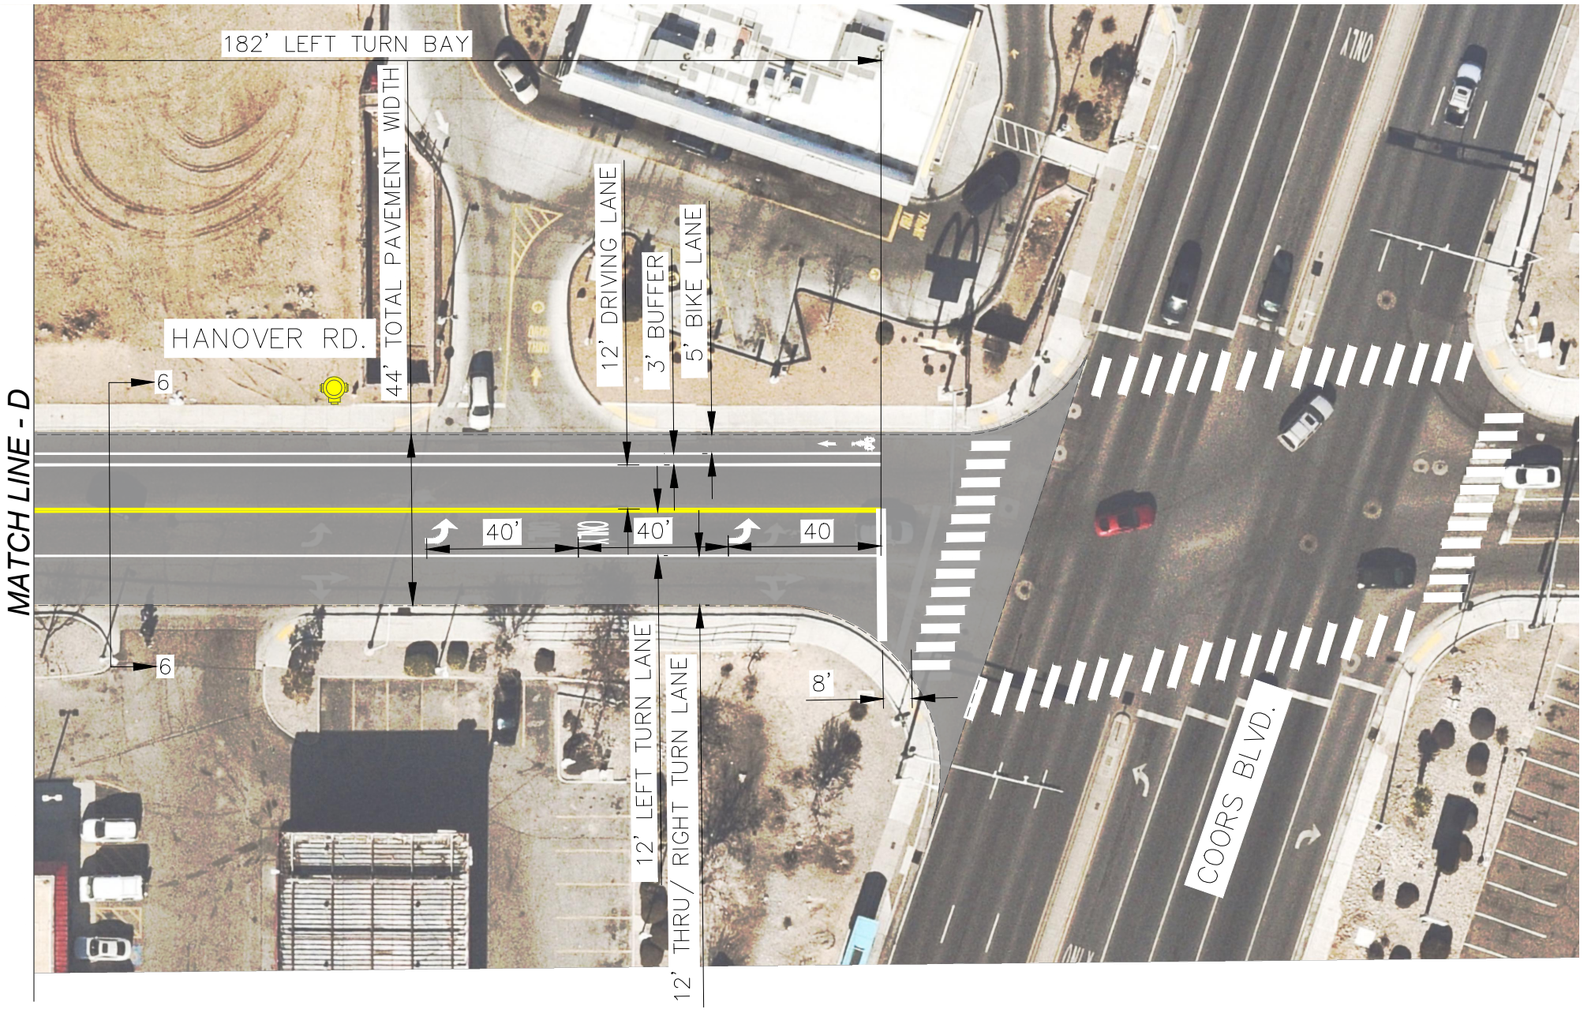

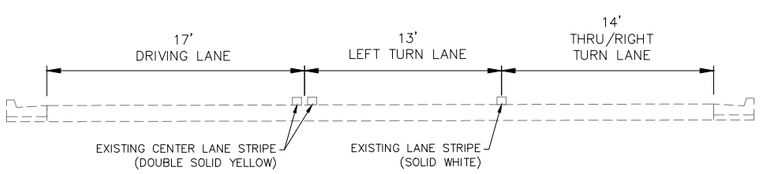

HANOVER RD.
EXISTING TYPICAL SECTION 6-6

WEST 68TH ST. TO COORS BLVD.
N.T.S.

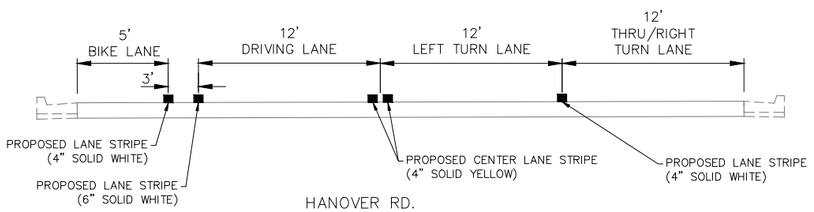

HANOVER RD.
PROPOSED TYPICAL SECTION 6-6

WEST 68TH ST. TO COORS BLVD.
N.T.S.

GRAPHIC SCALE

20 0 10 20 40

(IN FEET)
1 inch = 20 ft.

NOTE: SCALE IS BASED ON A FULL SIZE (22"X34") SHEET.

LEGEND	
ID.	DESCRIPTION
	FIRE HYDRANT
	BUS STOP
	YELLOW CURB PAINT
	RED CURB PAINT
	GREEN CURB PAINT
	EDGE OF PAVEMENT

WSP USA Inc.
2440 LOUISIANA BLVD. NE
SUITE 400
ALBUQUERQUE, NM 87110
TEL: +1 505.881.5357

CITY OF ALBUQUERQUE
DEPARTMENT OF MUNICIPAL DEVELOPMENT
ENGINEERING DIVISION

COMPLETE STREETS STRIPING
IMPLEMENTATION CONCEPT
HANOVER RD. – WEST 68TH ST. TO COORS BLVD.


NOTE: THE SCOPE OF THIS PROJECT IS ROADWAY STRIPING MODIFICATIONS AND THE STRIPING DESIGN HAS BEEN DEVELOPED AND APPROVED BY THE CITY OF ALBUQUERQUE COMPLETE STREETS COMMITTEE. NO EXISTING ROADWAY OR TRAFFIC ANALYSIS HAS BEEN PERFORMED OUTSIDE THE SCOPE OF THIS PROJECT. NO SURVEY WAS COLLECTED AND THE DESIGN IS SUBJECT TO FIELD CHANGES APPROVED BY THE CITY.


MO./DAY/YR.
05/07/2024

Sheet
OF 5


CONCEPT

PROJECT CHARACTERISTICS
LENGTH: 2,570 FT. = 0.49 MI.
MINOR ARTERIAL, URBAN CENTER
SPEED LIMIT: 35 MPH
ROAD DIET CANDIDATE – (4 LANES UNDER 20,000 ADT)
ABQ RIDE ROUTE 6 (COMMUTER ROUTE NOT IN SERVICE)

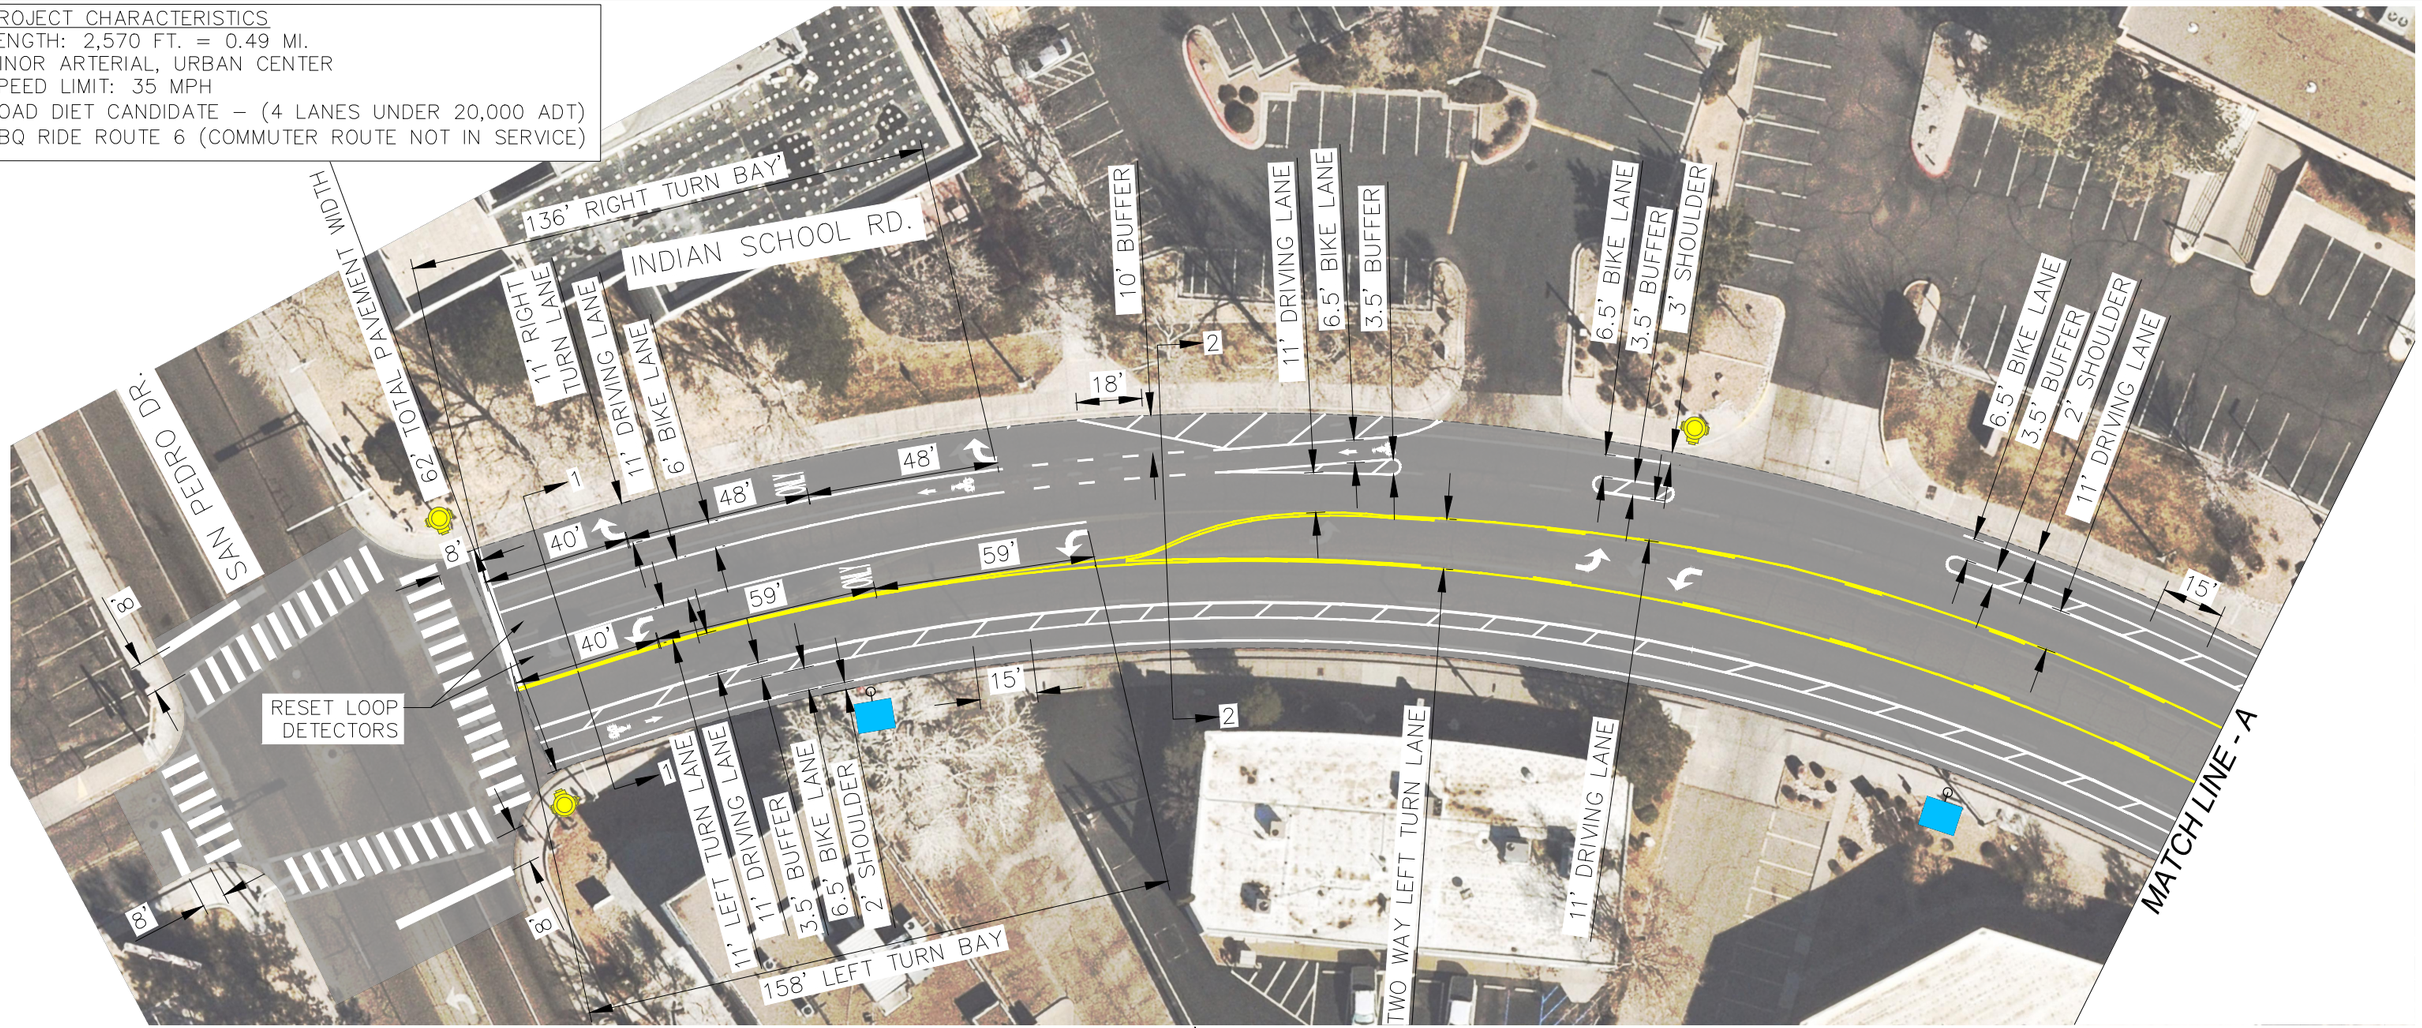


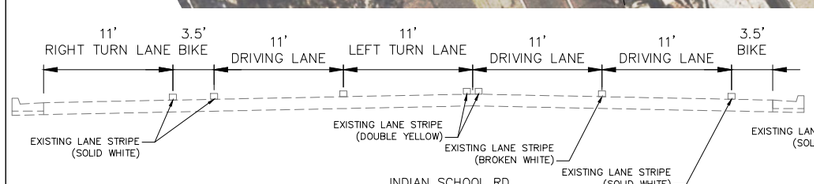


INDIAN SCHOOL RD.
EXISTING TYPICAL SECTION 1–1
SAN PEDRO DR. TO LOUISIANA BLVD.
N.T.S.

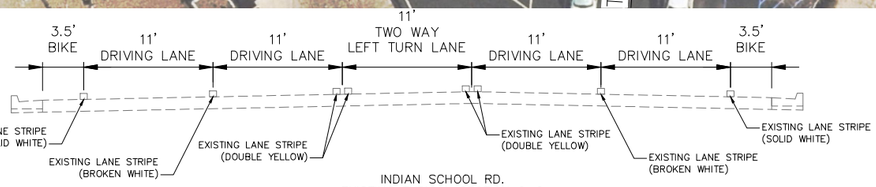

INDIAN SCHOOL RD.
EXISTING TYPICAL SECTION 2–2
SAN PEDRO DR. TO LOUISIANA BLVD.
N.T.S.

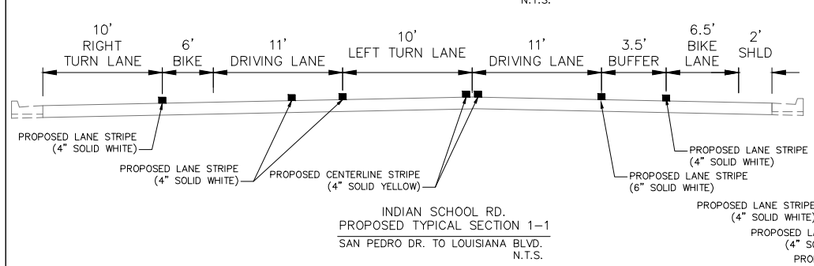

INDIAN SCHOOL RD.
PROPOSED TYPICAL SECTION 1–1
SAN PEDRO DR. TO LOUISIANA BLVD.
N.T.S.

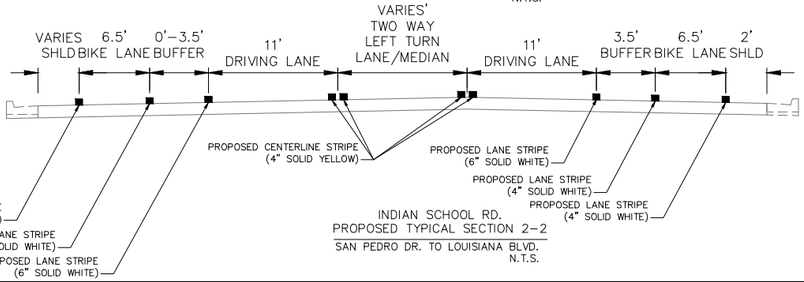

INDIAN SCHOOL RD.
PROPOSED TYPICAL SECTION 2–2
SAN PEDRO DR. TO LOUISIANA BLVD.
N.T.S.

GRAPHIC SCALE
20 0 10 20 40
(IN FEET)
1 inch = 20 ft.
NOTE: SCALE IS BASED ON A FULL SIZE (22"X34") SHEET.

LEGEND	
ID.	DESCRIPTION
	FIRE HYDRANT
	BUS STOP
	YELLOW CURB PAINT
	RED CURB PAINT
	GREEN CURB PAINT
	EDGE OF PAVEMENT

WSP USA Inc.
2440 LOUISIANA BLVD. NE
SUITE 400
ALBUQUERQUE, NM 87110
TEL: +1 505.881.5357

CITY OF ALBUQUERQUE
DEPARTMENT OF MUNICIPAL DEVELOPMENT
ENGINEERING DIVISION

COMPLETE STREETS STRIPING
IMPLEMENTATION CONCEPT
INDIAN SCHOOL RD. – SAN PEDRO DR. TO LOUISIANA BLVD.

NOTE: THE SCOPE OF THIS PROJECT IS ROADWAY STRIPING MODIFICATIONS, AND THE STRIPING DESIGN HAS BEEN DEVELOPED AND APPROVED BY THE CITY OF ALBUQUERQUE COMPLETE STREETS COMMITTEE. NO EXISTING ROADWAY OR TRAFFIC ANALYSIS HAS BEEN PERFORMED OUTSIDE THE SCOPE OF THIS PROJECT. NO SURVEY WAS COLLECTED AND THE DESIGN IS SUBJECT TO FIELD CHANGES APPROVED BY THE CITY.


MO./DAY/YR.
05/07/2024


DRAFT

Sheet 1 OF 5

Z:\30902960 COA 2022 Transportation On-call CN 720700\02 Task Orders\Task 03 – Complete Streets FY24–25\04 Engineering_Plan Sets\Proposed\Traffic\ALTERNATIVE 5_INDIAN SCHOOL RD. – SAN PEDRO DR. TO LOUISIANA BLVD..dwg May 20, 2024 – 7:01pm Saved By: USTD703242



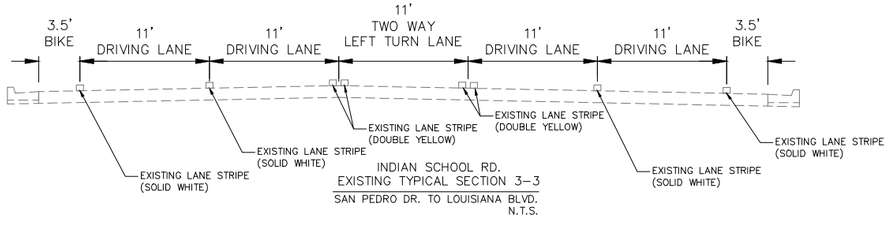

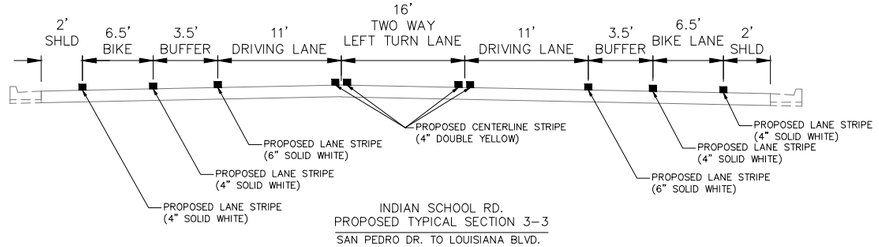

GRAPHIC SCALE

20 0 10 20 40

(IN FEET)
1 inch = 20 ft.

NOTE: SCALE IS BASED ON A FULL SIZE (22"X34") SHEET.

LEGEND	
ID.	DESCRIPTION
	FIRE HYDRANT
	BUS STOP
	YELLOW CURB PAINT
	RED CURB PAINT
	GREEN CURB PAINT
	EDGE OF PAVEMENT

WSP USA Inc.
2440 LOUISIANA BLVD. NE
SUITE 400
ALBUQUERQUE, NM 87110
TEL: +1 505.881.5357

CITY OF ALBUQUERQUE
DEPARTMENT OF MUNICIPAL DEVELOPMENT
ENGINEERING DIVISION

COMPLETE STREETS STRIPING IMPLEMENTATION CONCEPT
INDIAN SCHOOL RD. – SAN PEDRO DR. TO LOUISIANA BLVD.


NOTE: THE SCOPE OF THIS PROJECT IS ROADWAY STRIPING MODIFICATIONS, AND THE STRIPING DESIGN HAS BEEN DEVELOPED AND APPROVED BY THE CITY OF ALBUQUERQUE COMPLETE STREETS COMMITTEE. NO EXISTING ROADWAY OR TRAFFIC DATA HAS BEEN PERFORMED OUTSIDE THE SCOPE OF THIS PROJECT. NO SURVEY WAS COLLECTED AND THE DESIGN IS SUBJECT TO FIELD CHANGES APPROVED BY THE CITY.

MO./DAY/YR.
05/07/2024


DRAFT

Sheet 2 OF 5



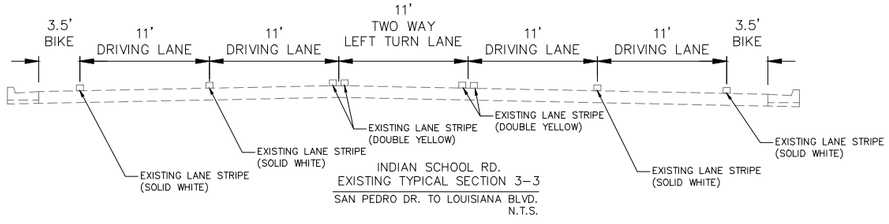

INDIAN SCHOOL RD.
EXISTING TYPICAL SECTION 3–3
SAN PEDRO DR. TO LOUISIANA BLVD.
N.T.S.

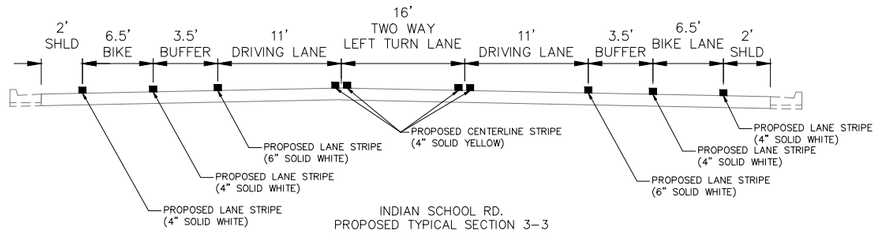

INDIAN SCHOOL RD.
PROPOSED TYPICAL SECTION 3–3
SAN PEDRO DR. TO LOUISIANA BLVD.
N.T.S.

GRAPHIC SCALE
20 0 10 20 40
(IN FEET)
1 inch = 20 ft.

NOTE: SCALE IS BASED ON A FULL SIZE (22"X34") SHEET.

LEGEND	
ID.	DESCRIPTION
	FIRE HYDRANT
	BUS STOP
	YELLOW CURB PAINT
	RED CURB PAINT
	GREEN CURB PAINT
	EDGE OF PAVEMENT

WSP USA Inc.
2440 LOUISIANA BLVD. NE
SUITE 400
ALBUQUERQUE, NM 87110
TEL: +1 505.881.5357

CITY OF ALBUQUERQUE
DEPARTMENT OF MUNICIPAL DEVELOPMENT
ENGINEERING DIVISION

COMPLETE STREETS STRIPING IMPLEMENTATION CONCEPT
INDIAN SCHOOL RD. – SAN PEDRO DR. TO LOUISIANA BLVD.


NOTE: THE SCOPE OF THIS PROJECT IS ROADWAY STRIPING MODIFICATIONS, AND THE STRIPING DESIGN HAS BEEN DEVELOPED AND APPROVED BY THE CITY OF ALBUQUERQUE COMPLETE STREETS COMMITTEE. NO EXISTING ROADWAY OR TRAFFIC ANALYSIS HAS BEEN PERFORMED OUTSIDE THE SCOPE OF THIS PROJECT. NO SURVEY WAS COLLECTED AND THE DESIGN IS SUBJECT TO FIELD CHANGES APPROVED BY THE CITY.


MO./DAY/YR.
05/07/2024

CONCEPT


Sheet 3 OF 5

Z:\30902960 COA 2022 Transportation On-call CN 720700\02 Task Orders\Task 03 – Complete Streets FY24-25\04 Engineering_Plan Sets\Proposed\Traffic\ALTERNATIVE 5_INDIAN SCHOOL RD. – SAN PEDRO DR. TO LOUISIANA BLVD..dwg May 20, 2024 – 7:04pm Saved By: USTD703242

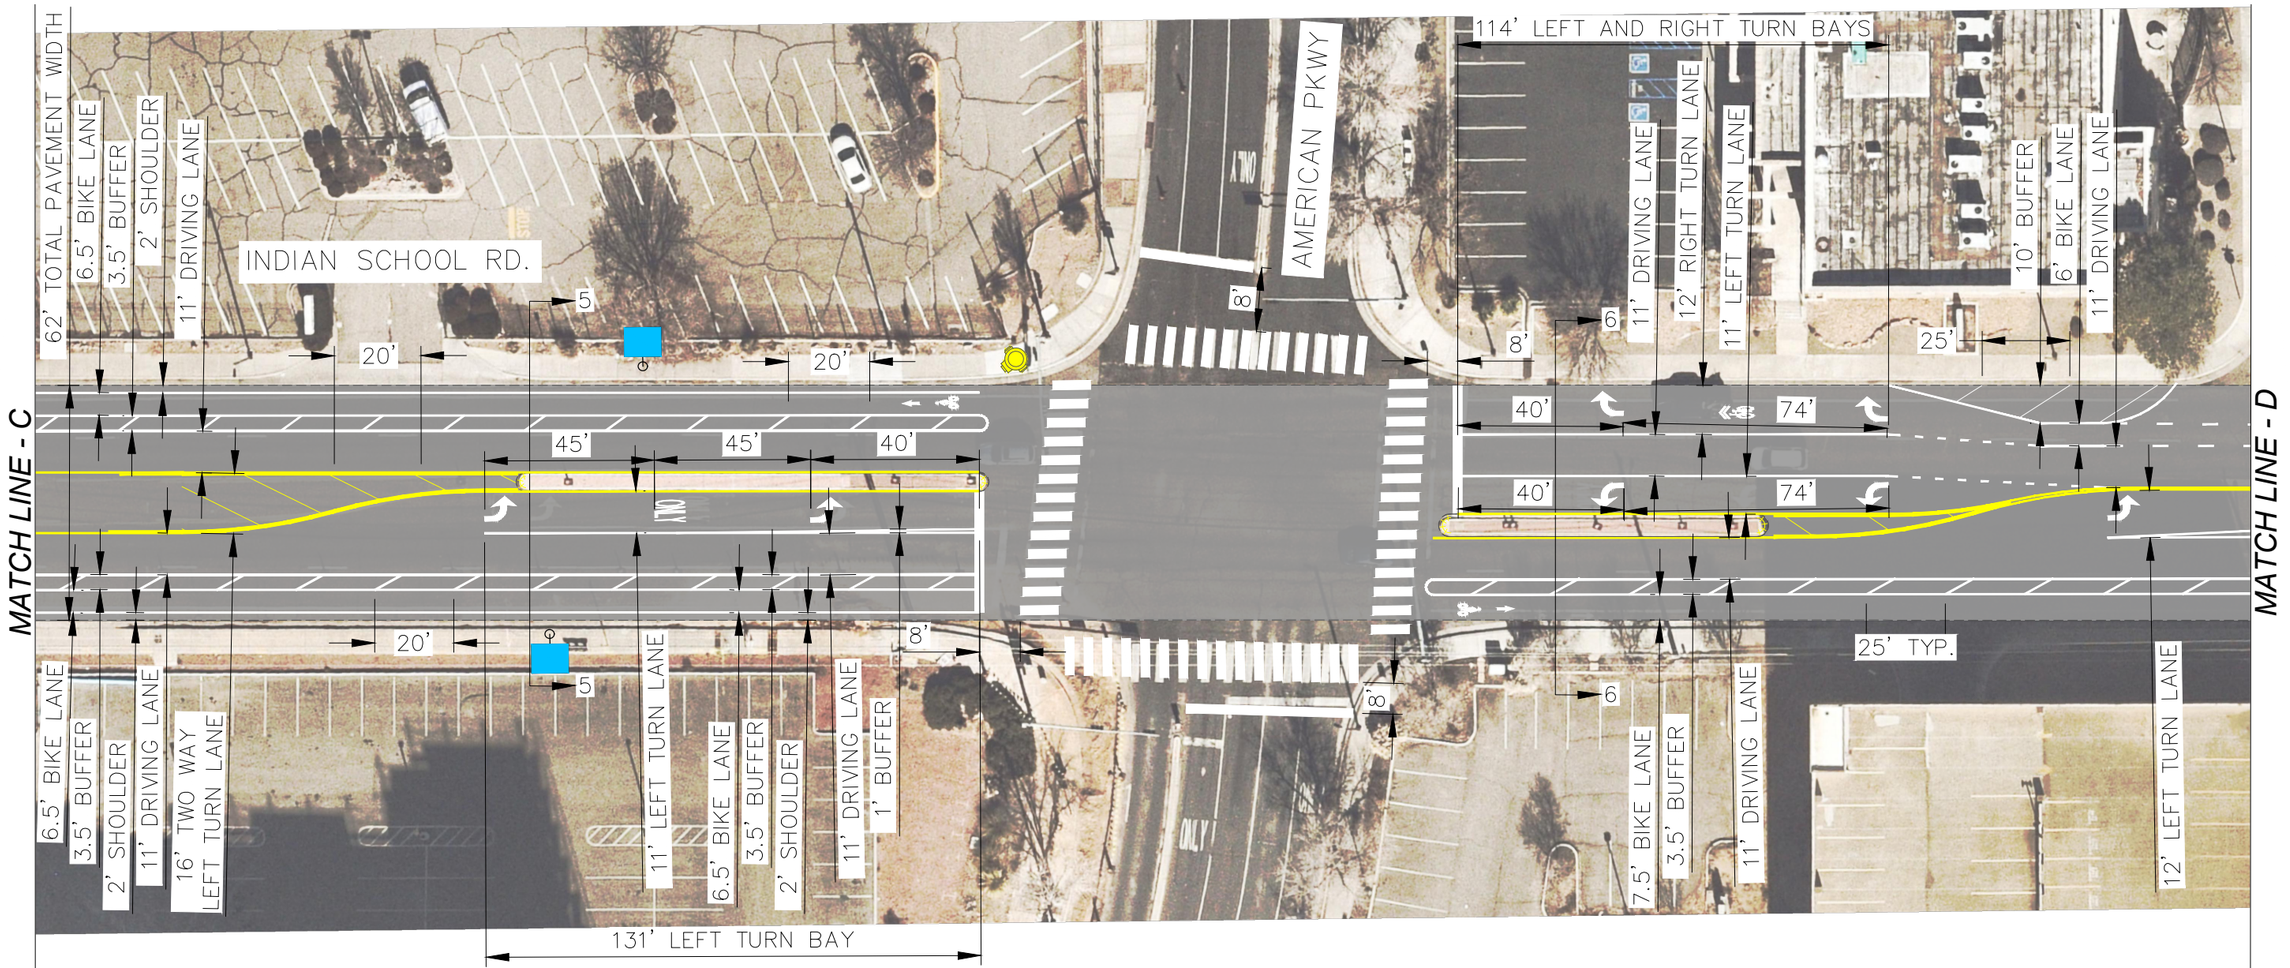


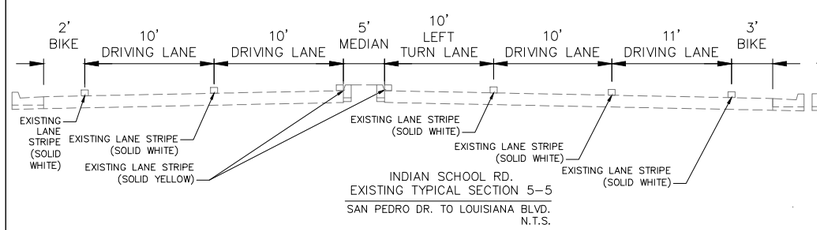


INDIAN SCHOOL RD.
EXISTING TYPICAL SECTION 5–5
SAN PEDRO DR. TO LOUISIANA BLVD.
N.T.S.

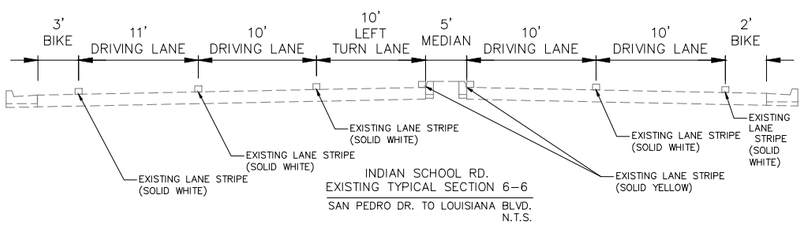

INDIAN SCHOOL RD.
EXISTING TYPICAL SECTION 6–6
SAN PEDRO DR. TO LOUISIANA BLVD.
N.T.S.

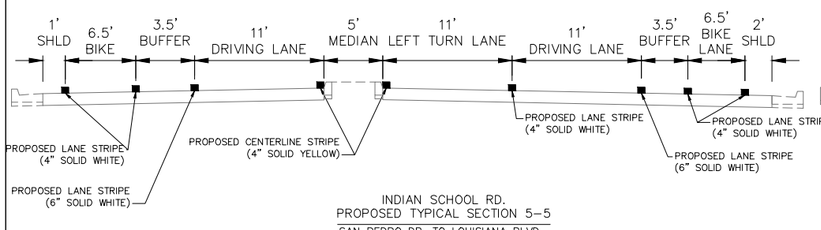

INDIAN SCHOOL RD.
PROPOSED TYPICAL SECTION 5–5
SAN PEDRO DR. TO LOUISIANA BLVD.
N.T.S.

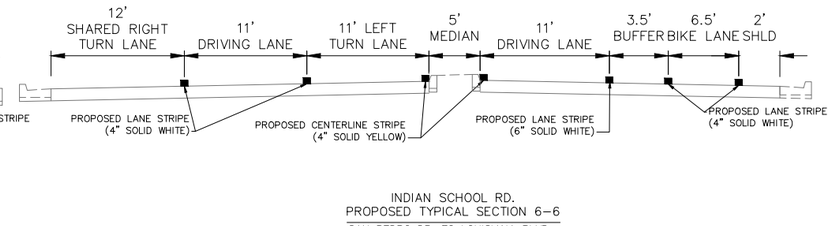

INDIAN SCHOOL RD.
PROPOSED TYPICAL SECTION 6–6
SAN PEDRO DR. TO LOUISIANA BLVD.
N.T.S.

GRAPHIC SCALE
20 0 10 20 40
(IN FEET)
1 inch = 20 ft.

NOTE: SCALE IS BASED ON A FULL SIZE (22"X34") SHEET.

LEGEND	
ID.	DESCRIPTION
	FIRE HYDRANT
	BUS STOP
	YELLOW CURB PAINT
	RED CURB PAINT
	GREEN CURB PAINT
	EDGE OF PAVEMENT

WSP USA Inc.
2440 LOUISIANA BLVD. NE
SUITE 400
ALBUQUERQUE, NM 87110
TEL: +1 505.881.5357

CITY OF ALBUQUERQUE
DEPARTMENT OF MUNICIPAL DEVELOPMENT
ENGINEERING DIVISION

COMPLETE STREETS STRIPING
IMPLEMENTATION CONCEPT
INDIAN SCHOOL RD. – SAN PEDRO DR. TO LOUISIANA BLVD.


NOTE: THE SCOPE OF THIS PROJECT IS ROADWAY STRIPING MODIFICATIONS, AND THE STRIPING DESIGN HAS BEEN DEVELOPED AND APPROVED BY THE CITY OF ALBUQUERQUE COMPLETE STREETS COMMITTEE. NO EXISTING ROADWAY OR TRAFFIC ANALYSIS HAS BEEN PERFORMED OUTSIDE THE SCOPE OF THIS PROJECT. NO SURVEY WAS COLLECTED AND THE DESIGN IS SUBJECT TO FIELD CHANGES APPROVED BY THE CITY.


MO./DAY/YR.
05/07/2024

CONCEPT


Sheet 4 OF 5

Z:\30902960 COA 2022 Transportation On-call CN 720700\02 Task Orders\Task 03 – Complete Streets FY24-25\04 Engineering_Plan Sets\Proposed\Traffic\ALTERNATIVE 5_INDIAN SCHOOL RD. – SAN PEDRO DR. TO LOUISIANA BLVD..dwg May 20, 2024 – 7:05pm Saved By: USTD703242

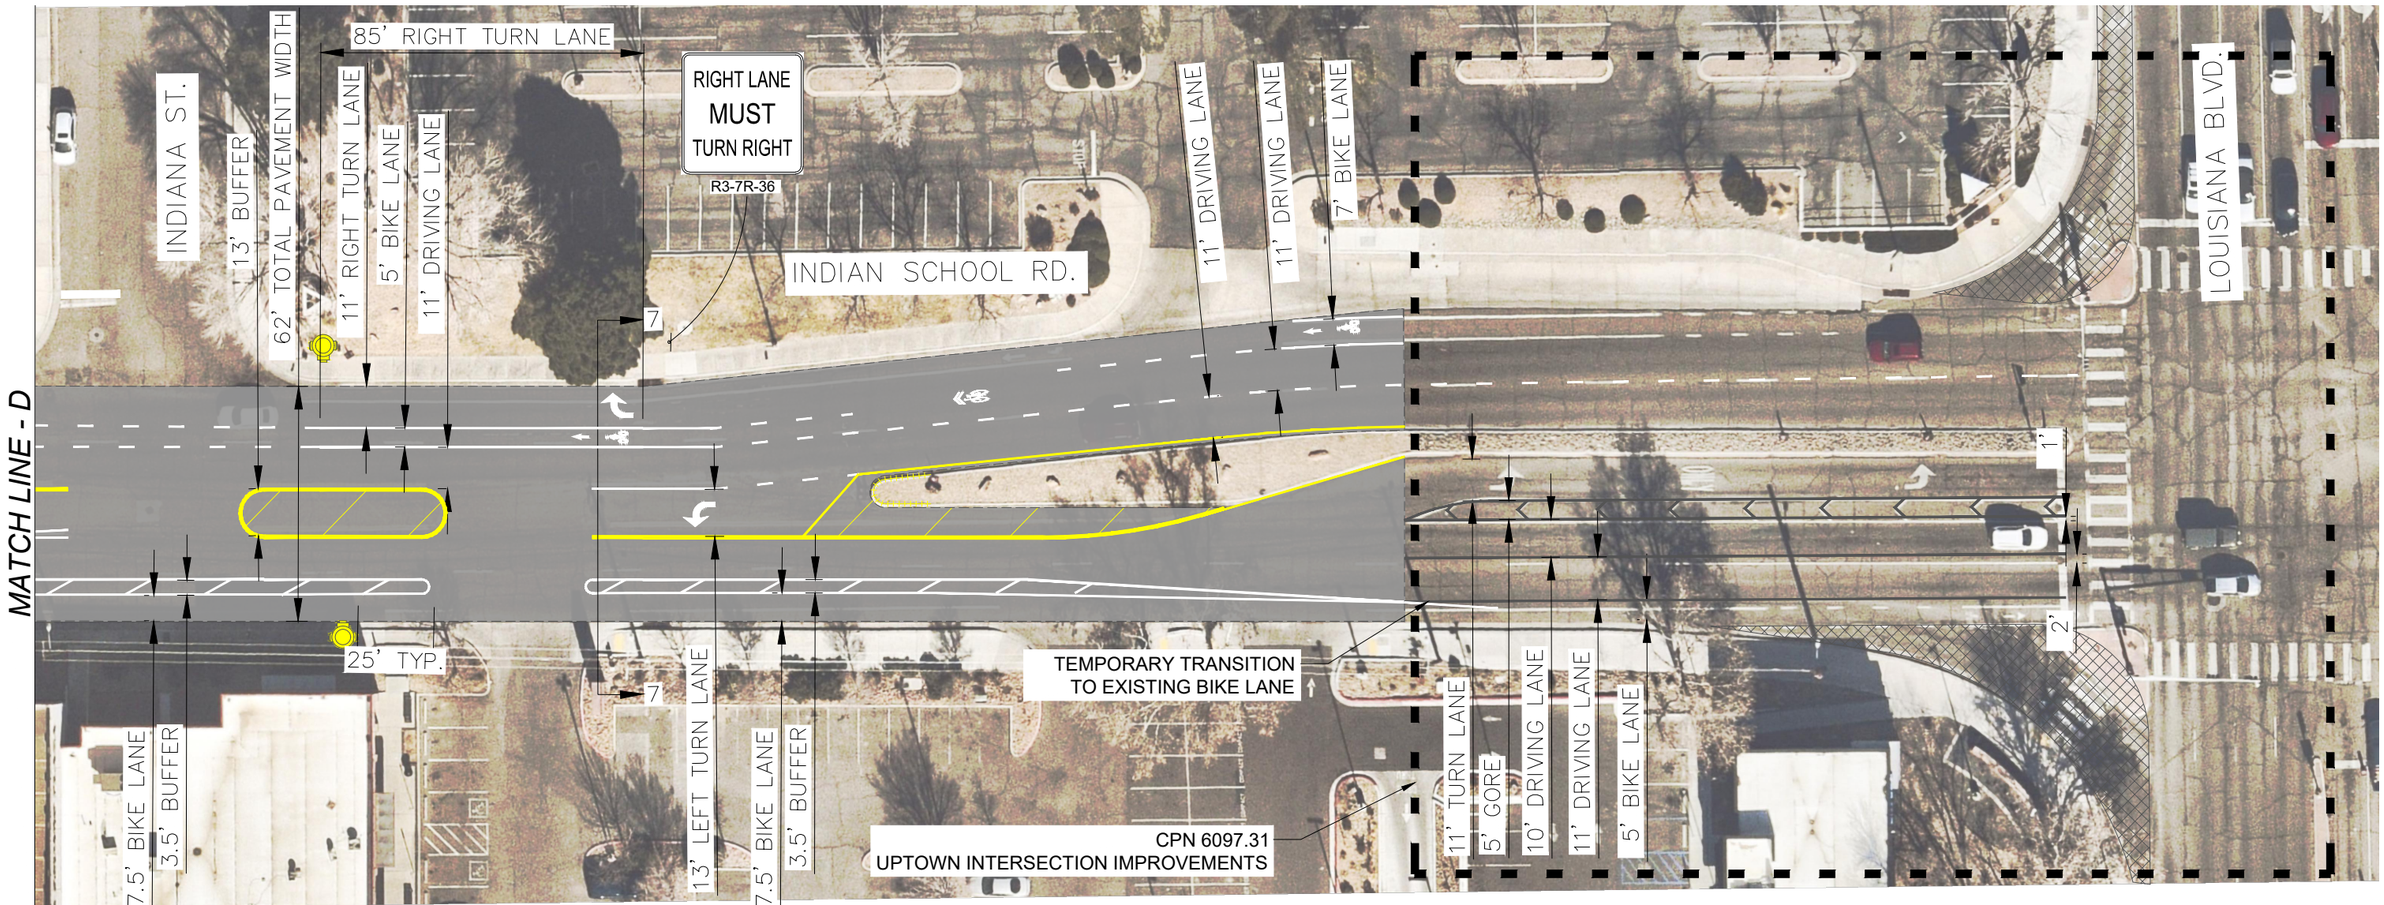

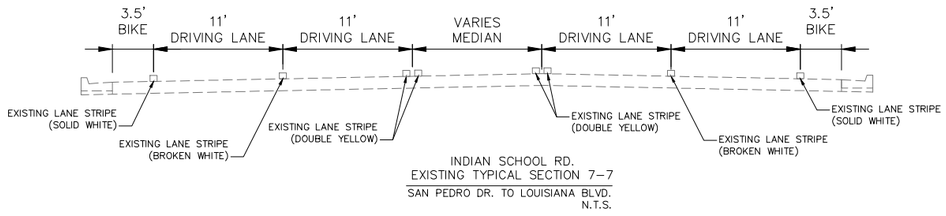

INDIAN SCHOOL RD.
EXISTING TYPICAL SECTION 7–7
SAN PEDRO DR. TO LOUISIANA BLVD.
N.T.S.

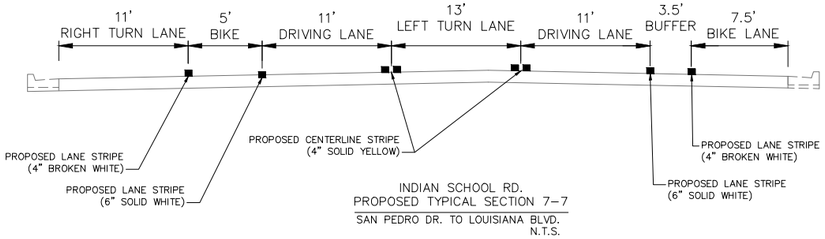

INDIAN SCHOOL RD.
PROPOSED TYPICAL SECTION 7–7
SAN PEDRO DR. TO LOUISIANA BLVD.
N.T.S.

GRAPHIC SCALE
20 0 10 20 40
(IN FEET)
1 inch = 20 ft.

NOTE: SCALE IS BASED ON A FULL SIZE (22"X34") SHEET.

LEGEND	
ID.	DESCRIPTION
	FIRE HYDRANT
	BUS STOP
	YELLOW CURB PAINT
	RED CURB PAINT
	GREEN CURB PAINT
	EDGE OF PAVEMENT

WSP USA Inc.
2440 LOUISIANA BLVD. NE
SUITE 400
ALBUQUERQUE, NM 87110
TEL: +1 505.881.5357

CITY OF ALBUQUERQUE
DEPARTMENT OF MUNICIPAL DEVELOPMENT
ENGINEERING DIVISION

COMPLETE STREETS STRIPING
IMPLEMENTATION CONCEPT
INDIAN SCHOOL RD. – SAN PEDRO DR. TO LOUISIANA BLVD.

NOTE: THE SCOPE OF THIS PROJECT IS ROADWAY STRIPING MODIFICATIONS, AND THE STRIPING DESIGN HAS BEEN DEVELOPED AND APPROVED BY THE CITY OF ALBUQUERQUE COMPLETE STREETS COMMITTEE. NO EXISTING ROADWAY OR TRAFFIC ANALYSIS HAS BEEN PERFORMED OUTSIDE THE SCOPE OF THIS PROJECT. NO SURVEY WAS COLLECTED AND THE DESIGN IS SUBJECT TO FIELD CHANGES APPROVED BY THE CITY.

MO./DAY/YR.
05/07/2024

Sheet 5 OF 5

DRAFT